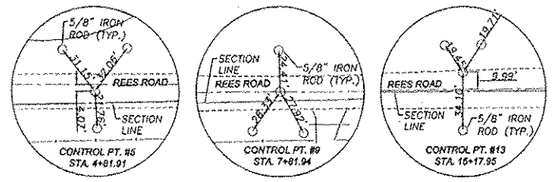

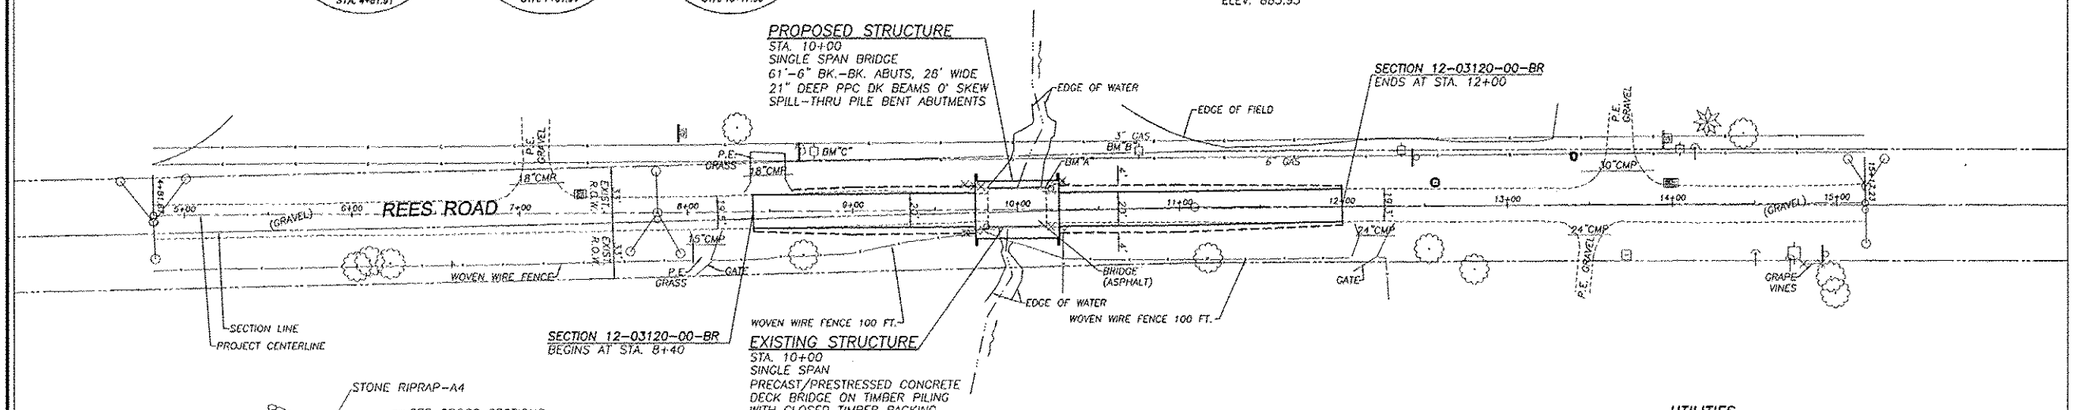

PROPOSED STRUCTURE
STA. 10+00
SINGLE SPAN BRIDGE
61'-6" BK.-BK. ABUTS, 26' WIDE
21" DEEP PPC DK BEAMS 0° SKEW
SPILL-THRU PILE BENT ABUTMENTS

EXISTING STRUCTURE
STA. 10+00
SINGLE SPAN
PRECAST/PRESTRESSED CONCRETE DECK BRIDGE ON TIMBER PILING WITH CLOSED TIMBER BACKING
ABUTMENTS & WINGS ±38' LONG
0° SKEW

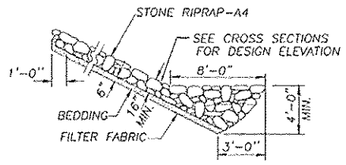

SECTION THRU STONE DUMPED RIPRAP

SCALES:
1" = 40' HOR
1" = 5' VER

NOTES

ALL STUMP, TREE REMOVAL (< 6IN DIA.), AND BRUSH REMOVAL ARE CONSIDERED INCIDENTAL TO EARTH EXCAVATION.

ALL FENCES DISTURBED BY CONSTRUCTION ACTIVITIES SHALL BE RELOCATED AND RESTORED BY THE CONTRACTOR AS DIRECTED BY BY THE ENGINEER. WORK PAID FOR AS WOVEN WIRE FENCE.

FENCE BETWEEN CHANNEL BANKS TO BE CONSTRUCTED BY OTHERS.

BENCHMARKS

BM"A": SET CHISELED "□" @ NORTHWEST CORNER OF EXISTING STRUCTURE.
ELEV. 882.00

BM"B": SET COTTON SPINDLE IN EAST FACE OF FIRST POWER POLE NORTH OF BRIDGE - WEST R.O.W. OF REES RD.
ELEV. 876.51

BM"C": SET COTTON SPINDLE IN NORTHWEST FACE OF FIRST POWER POLE SOUTH OF BRIDGE - WEST R.O.W. OF REES RD.
ELEV. 883.93

FAS ROUTE NO	SEC	COUNTY	TOTAL SHEETS	SHEET NO
--	*	STEPHENSON	14	3

ILLINOIS PROJECT BROS-0177(045)

* 12-03120-00-BR
CONTRACT NO. 85587

UTILITIES

GAS: NICOR
SCOTT PUFFER
4651 LINDEN ROAD
ROCKFORD, IL 61109

ELECTRIC: COMED
JAMES ACKERT
123 ENERGY AVE.
ROCKFORD, IL 61109

TELEPHONE: FRONTIER COMMUNICATIONS
PAULO JAVIER
2239 NEWBURG ROAD
BELVIDERE, IL 61008

THE LOCATIONS OF UTILITY FACILITIES AS SHOWN ON THESE PLANS ARE AN ESTIMATE AND NOT INTENDED AS FIELD LOCATIONS FOR CONSTRUCTION. THE CONTRACTOR IS RESPONSIBLE FOR CONTACTING ALL UTILITIES PRIOR TO CONSTRUCTION AND CALLING J.U.L.I.E. AT 800-892-0123 FOR CONFIRMATION OF EXISTING UTILITY LOCATIONS.

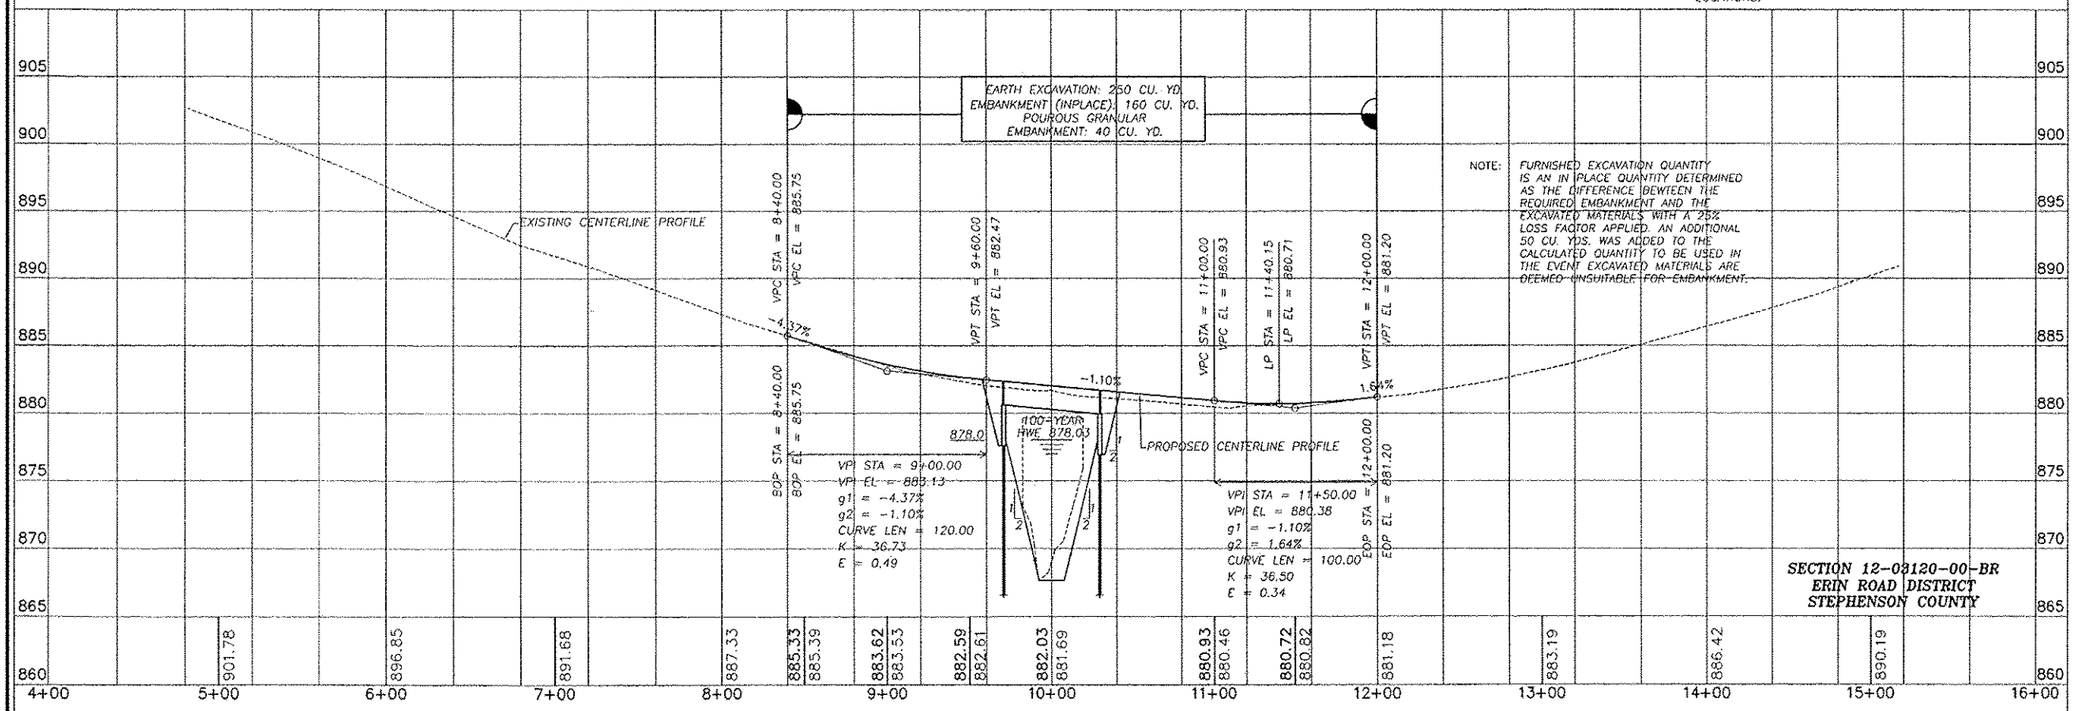

REVISIONS
NO. | DATE | REVISION

DESIGNED BY:
DRAWN BY: BEH
DATE: 03/27/2013
TOPO FILE: topo1001.dwg
CHECKED BY: MJK, DJS
PROJECT NO: 310.156

wendler
engineering corporation
GROUNDBREAKING SOLUTIONS
engineers · surveyors · scientists
www.wendlergs.com
ph: 815.282.2261
Illinois Professional Design Firm No. 184.000649

SCALE: 1" = 40'

PLAN AND PROFILE OF REES ROAD FOR STEPHENSON COUNTY

SHEET TITLE
PLAN & PROFILE

JOB NUMBER
2120077

DATE
03/27/2013

SHEET NO.
3 of 14