CONTRACT #89515

ROUTE NO.	SECTION	COUNTY	TOTAL SHEETS	SHEET NO.
FAS 452	*	FULTON	25	4
FED. ROAD DIST. NO. 7		ILLINOIS	FED. AID PROJECT-	

* 09-00130-05-BR

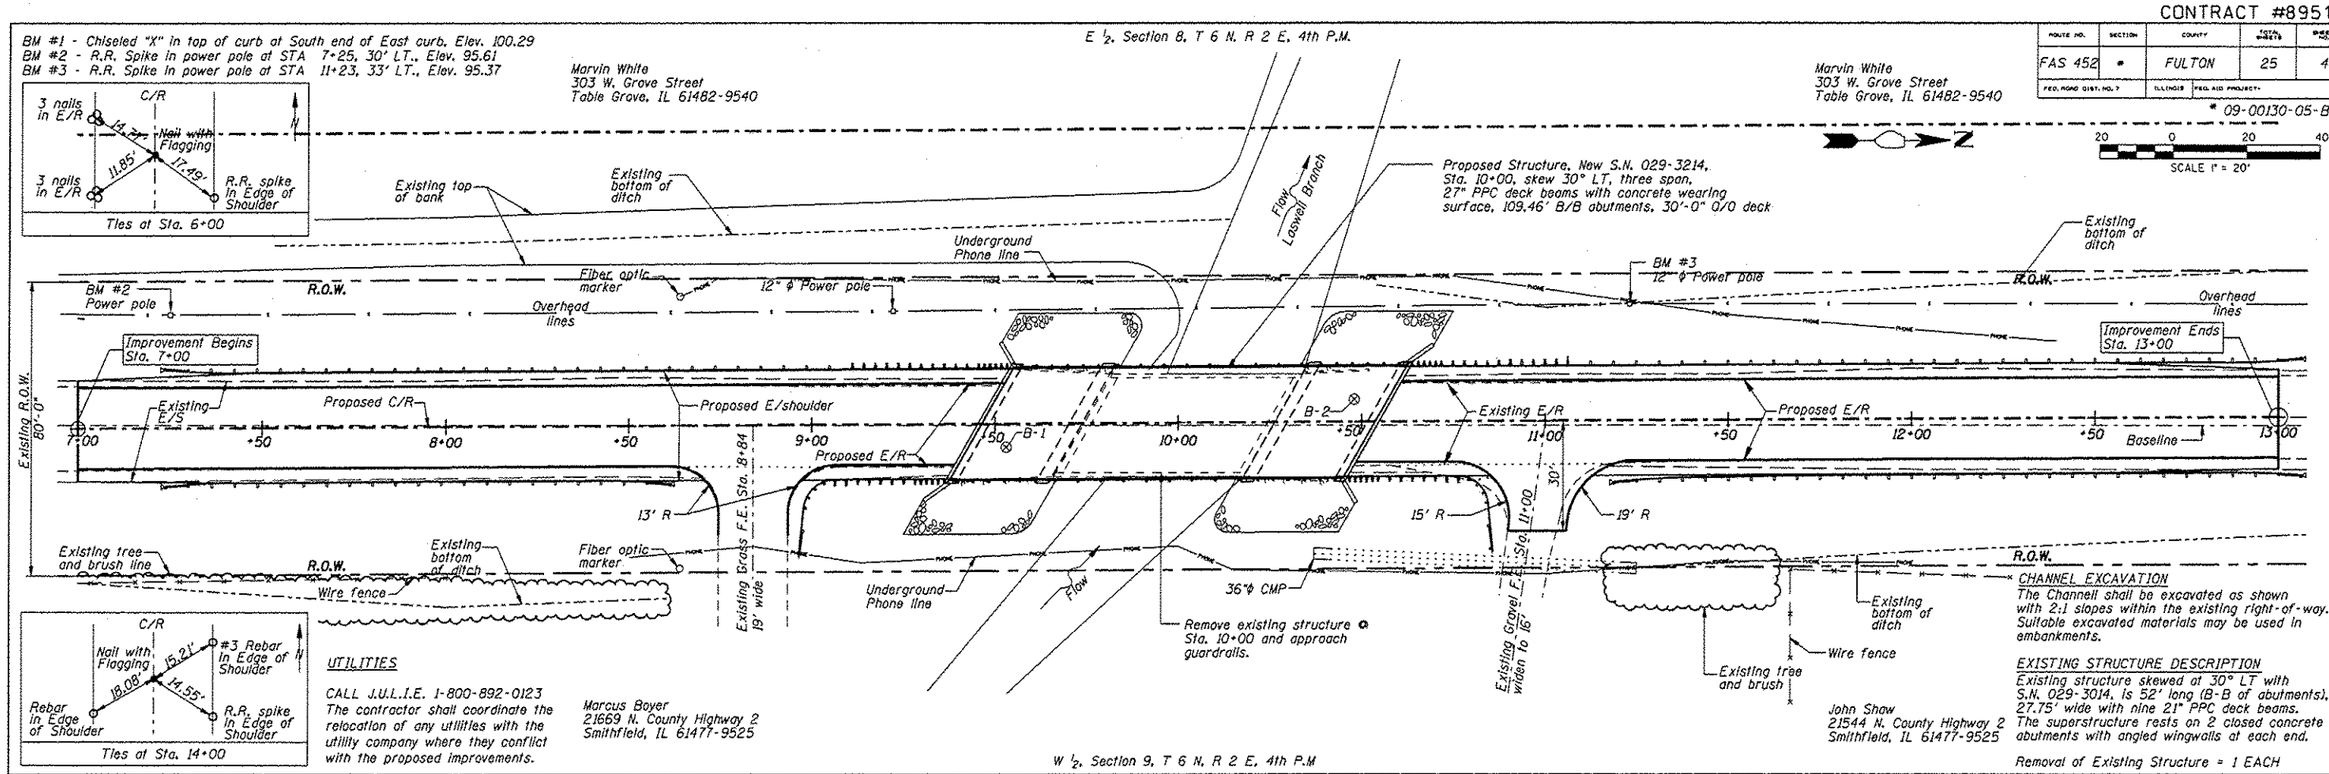

CHANNEL EXCAVATION

The Channell shall be excavated as shown with 2:1 slopes within the existing right-of-way. Suitable excavated materials may be used in embankments.

EXISTING STRUCTURE DESCRIPTION

Existing structure skewed at 30° LT with S.N. 029-3014, is 52' long (B-B of abutments), 27.75' wide with nine 21" PPC deck beams. The superstructure rests on 2 closed concrete abutments with angled wingwalls at each end.

Removal of Existing Structure = 1 EACH

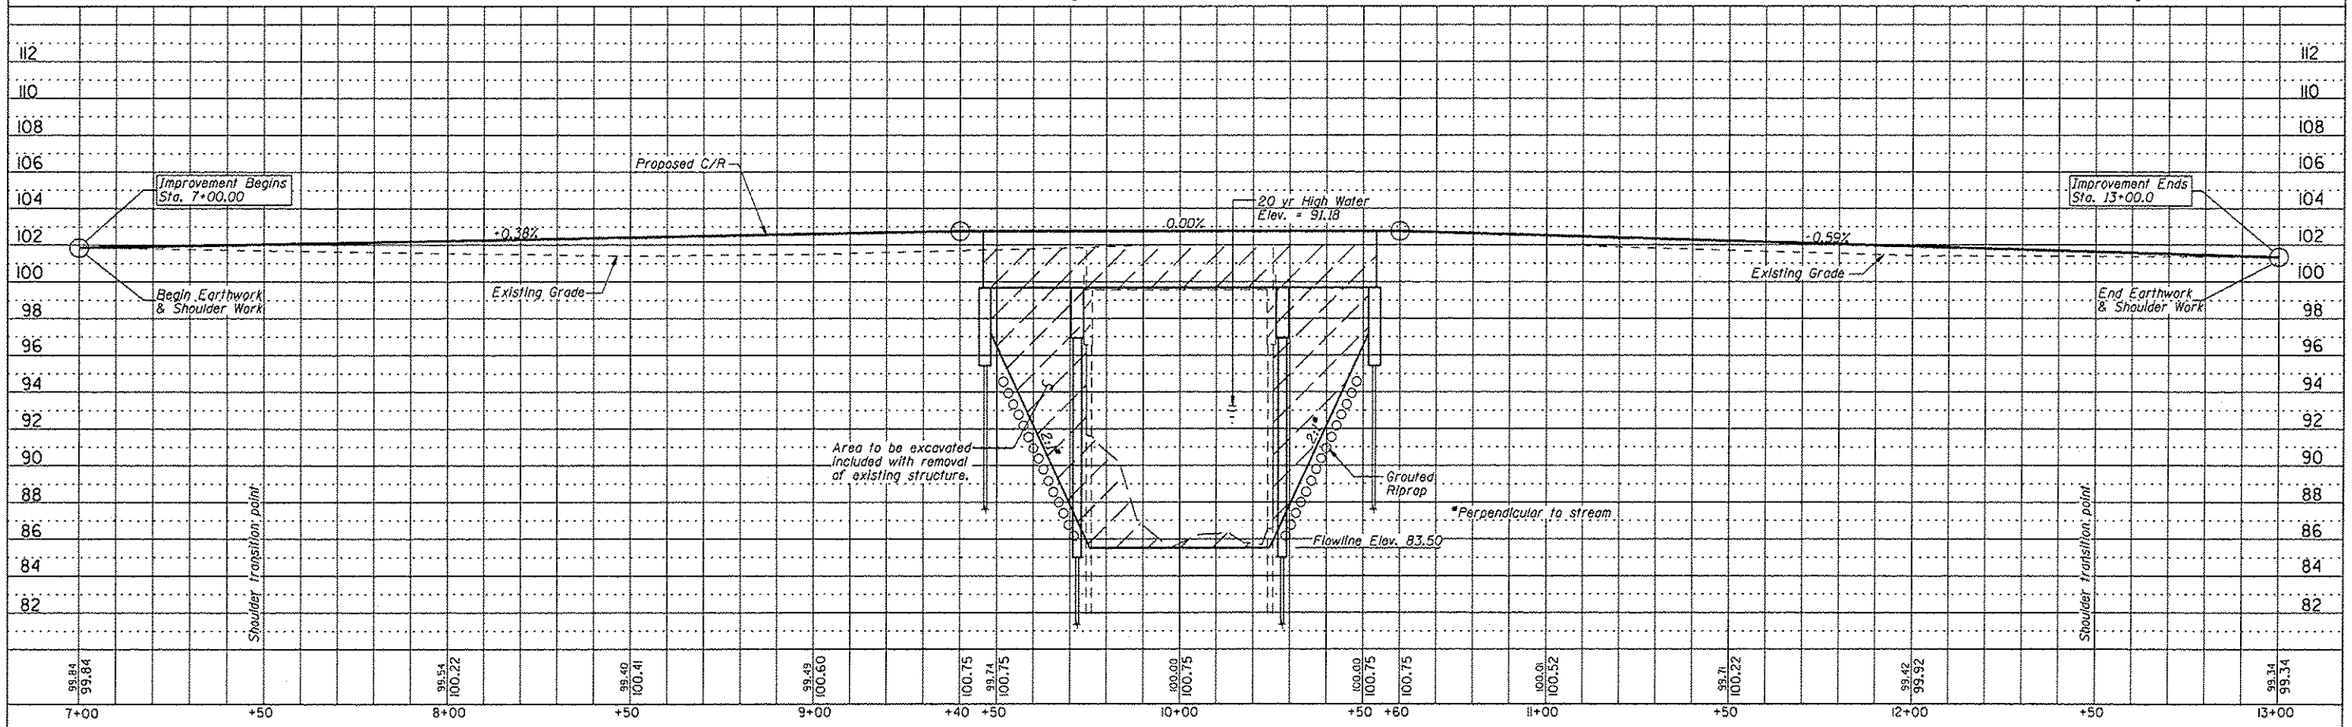

PLAN & PROFILE STA. 7+00 TO STA. 13+00

FRAUENHOFFER & ASSOCIATES
A Division of Engineering Resource Associates, Inc.
Consulting Engineers, Scientists, & Surveyors

...\9029 Helle\dgn\9029_pp.dgn 4/8/2013 2:19:56 PM