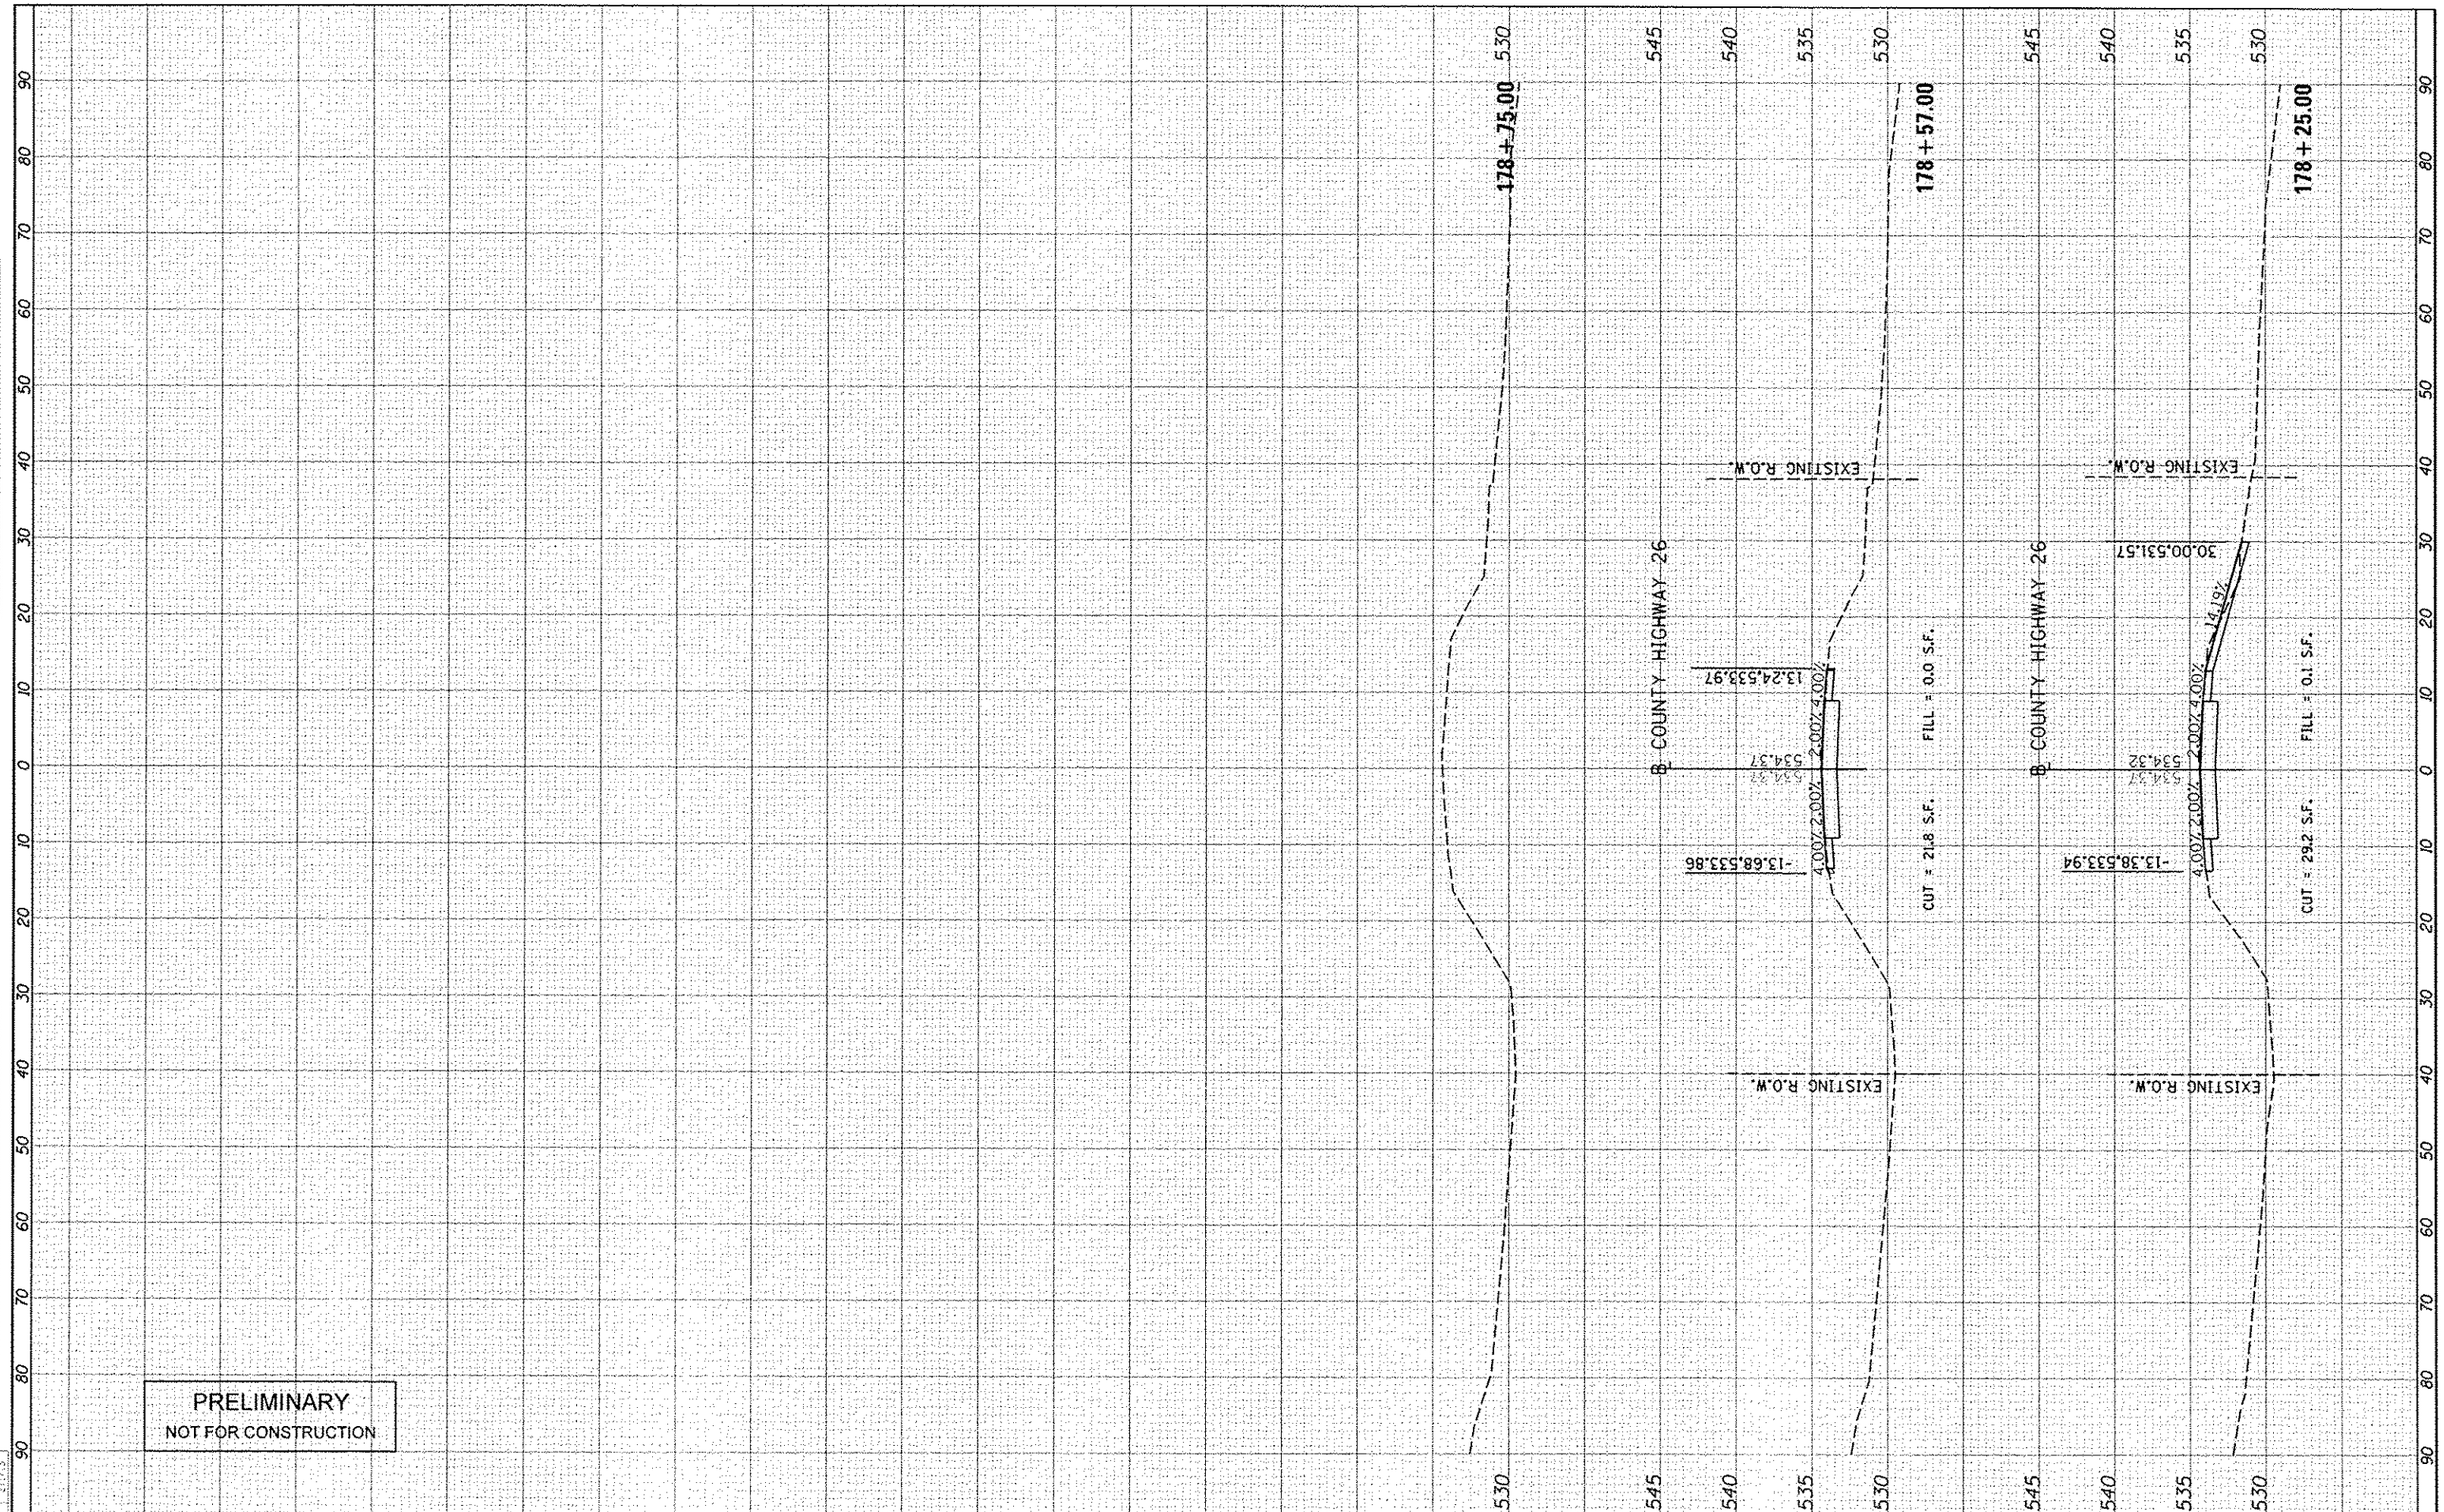

© Copyright Hanson Professional Services Inc. 2013

HANSON
Hanson Professional Services Inc.

FILE NAME :	USER NAME :	DESIGNED - MGD	REVISED -
		DRAWN - MGD	REVISED -
	PLOT SCALE : 20.0000 ' / in.	CHECKED - CAL	REVISED -
Default	PLOT DATE : 03/27/2013	DATE - 3-26-13	REVISED -

STATE OF ILLINOIS
DEPARTMENT OF TRANSPORTATION

FULTON CO HWY 26
ROADWAY - CROSS SECTIONS

SCALE: 1"=20' | SHEET OF SHEETS | STA. 178+25.00 TO STA.178+75.00

F.A. RTE.	SECTION	COUNTY	TOTAL SHEETS	SHEET NO.
CH26	11-00143-00-BR	FULTON	23	21

CONTRACT NO. 89597

ILLINOIS FED. AID PROJECT BROS 0057 (032)