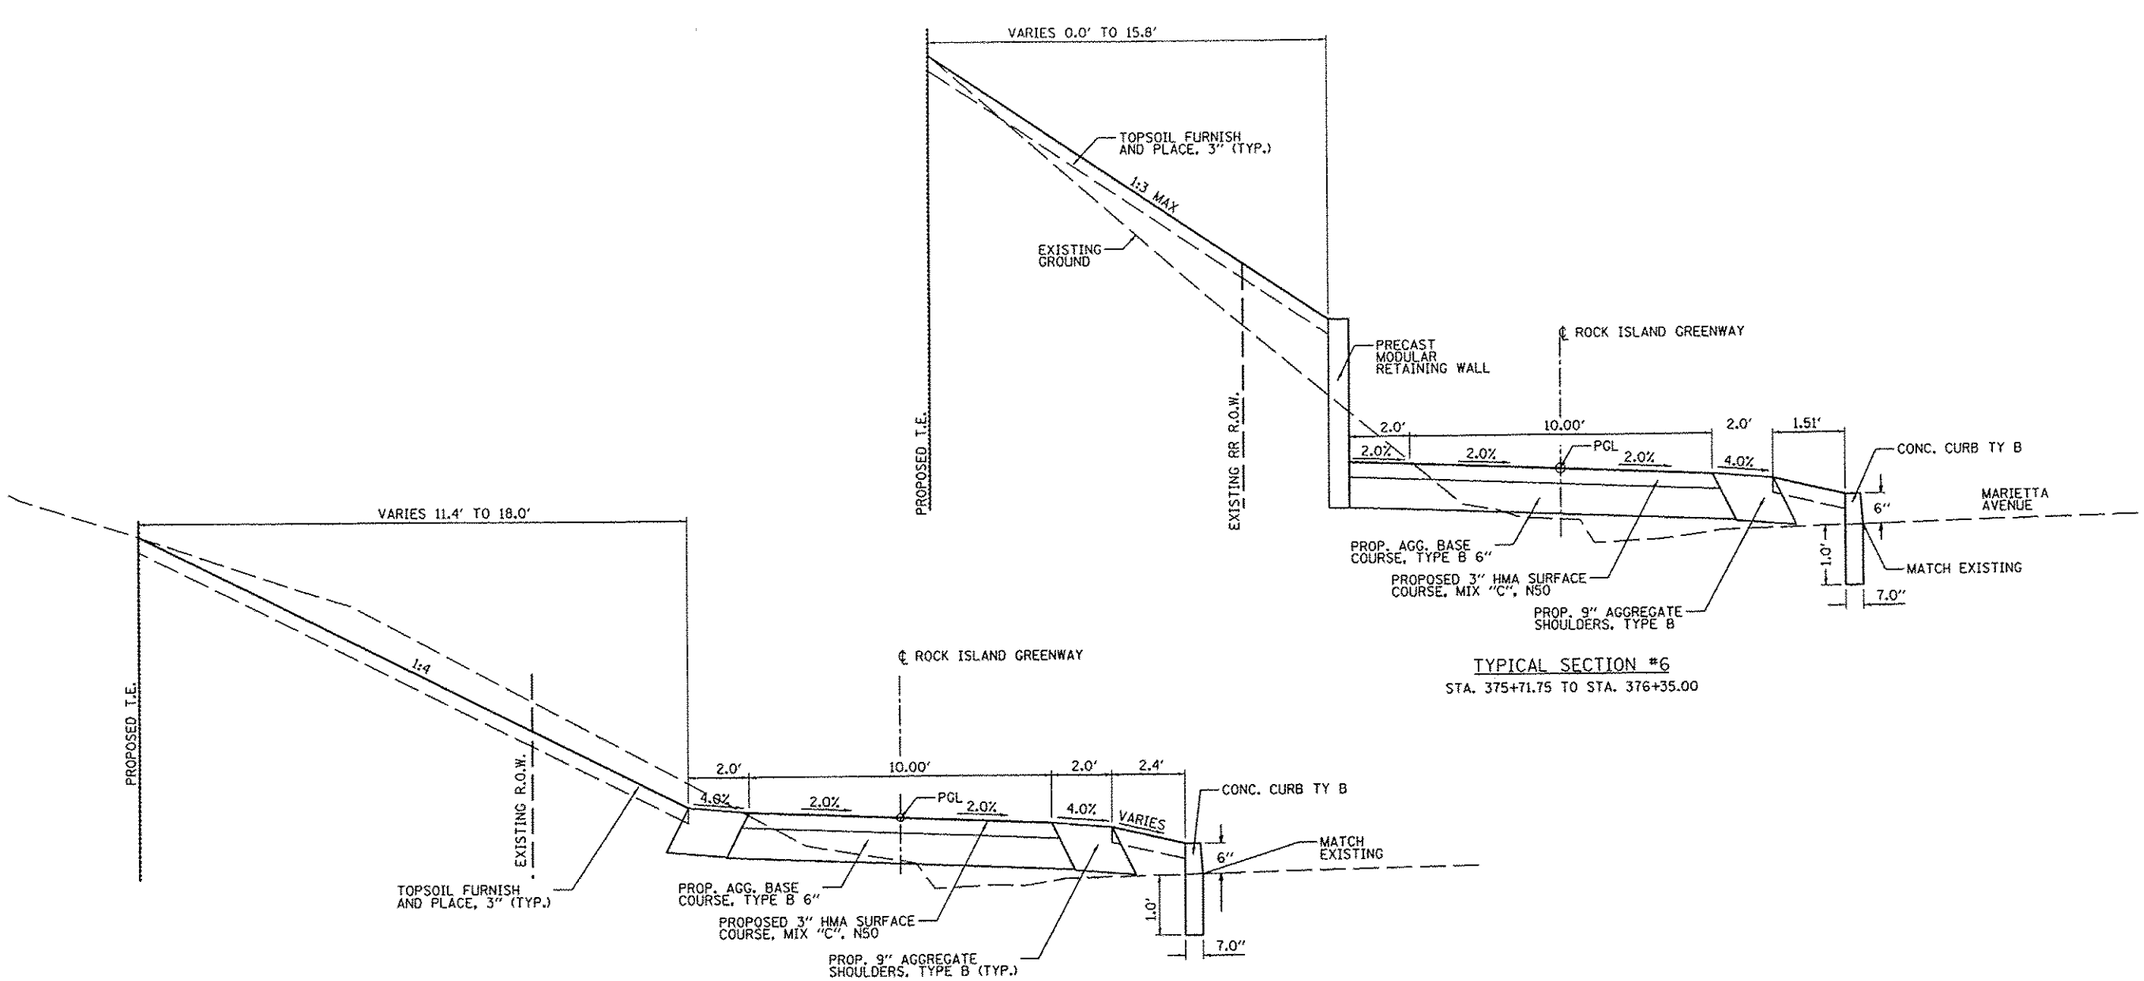

TYPICAL SECTION #6
STA. 375+71.75 TO STA. 376+35.00

TYPICAL SECTION #7
STA. 376+35.00 TO STA. 376+79.60

PROSPECT AVE. INTERSECTION OMISSION
STA. 376+79.60 TO STA. 378+52.75

TYPICAL SECTION #8
STA. 378+52.75 TO STA. 379+16.00

FILE NAME = S:\237\2012\23712803.00 (Trail Glen to Springdale)\CADD\CADD Sheets\0489639-sht-typica	USER NAME = cemartin	DESIGNED -	REVISED -
		DRAWN -	REVISED -
	PLOT SCALE = 10.0000 ' / in.	CHECKED -	REVISED -
	PLOT DATE = 4/4/2013	DATE -	REVISED -

PEORIA PARK DISTRICT

ROCK ISLAND GREENWAY (GLEN AVE TO WAR MEMORIAL DR)
TYPICAL SECTIONS

SCALE: | SHEET 3 OF 4 SHEETS | STA. | TO STA.

F.A. RTE.	SECTION	COUNTY	TOTAL SHEETS	SHEET NO.
	11-P4002-04-BT	PEORIA	73	9
		CONTRACT NO. 89639		
	ILLINOIS FED. AID PROJECT			