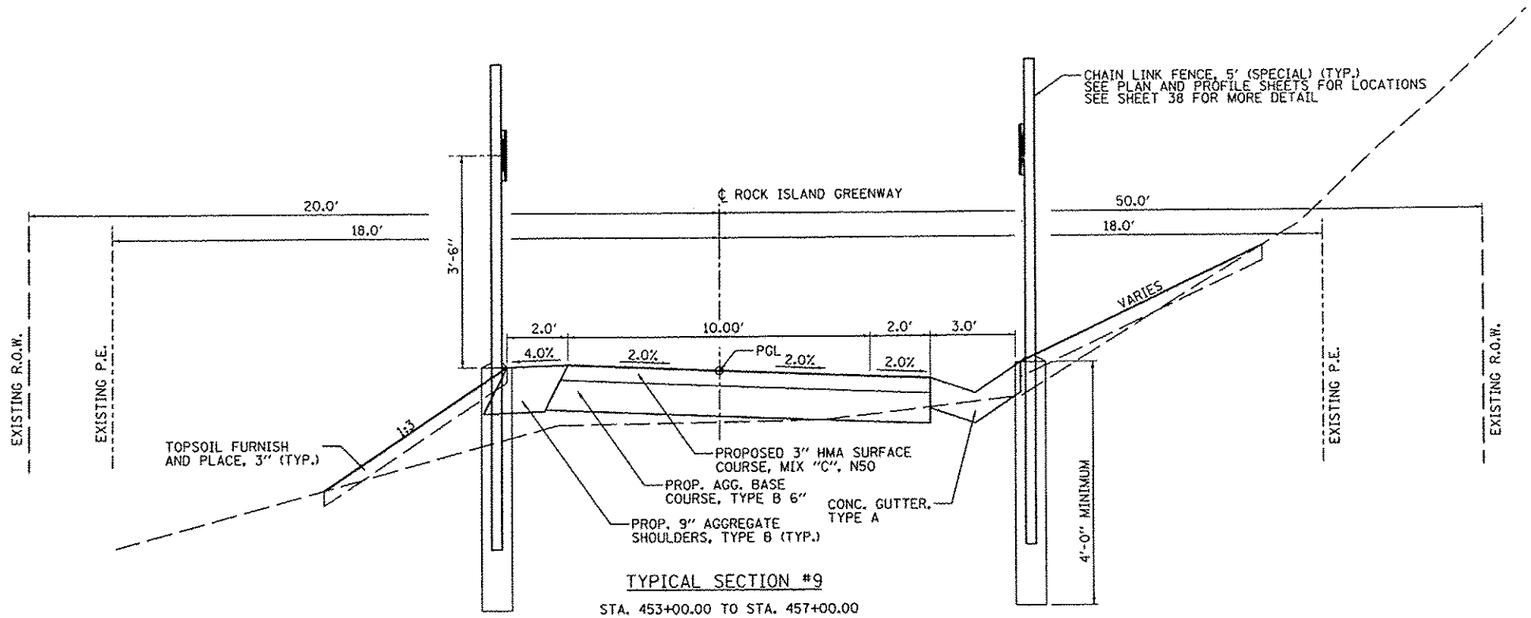

TYPICAL SECTION #9

STA. 453+00.00 TO STA. 457+00.00

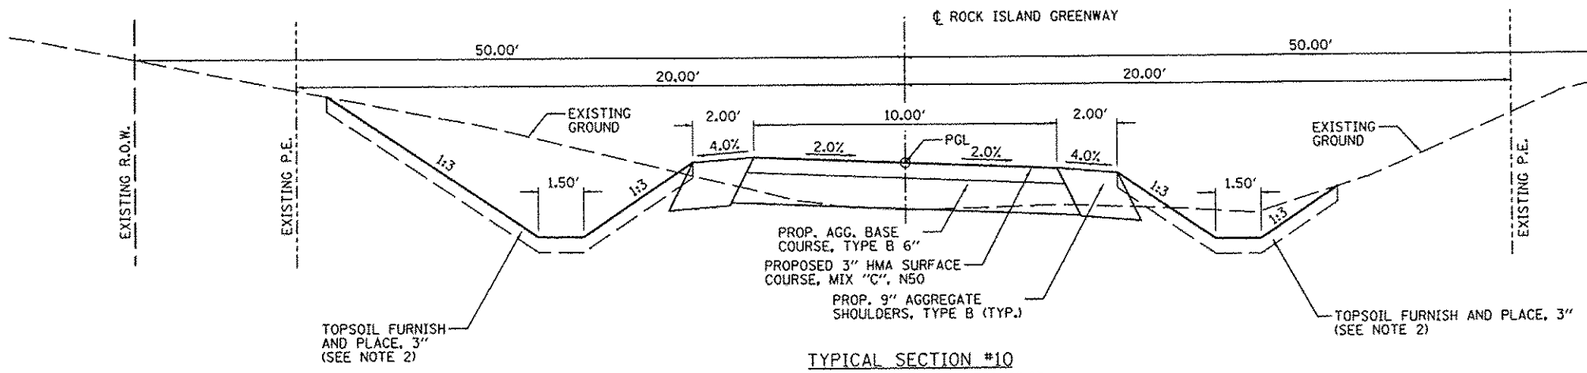

TYPICAL SECTION #10

STA. 363+50.00 TO STA. 370+76.97
STA. 379+16.00 TO STA. 381+00.00
STA. 398+50.00 TO STA. 401+00.00
STA. 402+00.00 TO STA. 404+00.00 (SEE NOTE 1)

NOTE:

1. FROM STA. 401+00.00 TO STA. 405+00.00 THE PATH SHIFTS TO THE RIGHT OF THE PROPOSED CENTERLINE. SEE PLAN AND PROFILE SHEETS FOR FURTHER INFORMATION.
2. PIPE UNDERDRAINS AND FRENCH DRAINS ARE CONSTRUCTED FROM STA. 363+50.00 TO STA. 374+50.00. SEE UNDERDRAIN DETAIL ON SHEET 40 FOR INFORMATION ON PIPE UNDERDRAINS 6" (SPECIAL) AND FRENCH DRAINS (TYP.)

FILE NAME = S:\237\2012\23712003.00 (Trail Glen to Springdale\CADD\CADD Sheets\0489639-sht-typica	USER NAME = comartin	DESIGNED -	REVISED -
		DRAWN -	REVISED -
	PLOT SCALE = 10.0000 ' / in.	CHECKED -	REVISED -
	PLOT DATE = 4/2/2013	DATE -	REVISED -

PEORIA PARK DISTRICT

ROCK ISLAND GREENWAY (GLEN AVE TO WAR MEMORIAL DR)
TYPICAL SECTIONS

SCALE: | SHEET 4 OF 4 SHEETS | STA. | TO STA.

F.A. RTE.	SECTION	COUNTY	TOTAL SHEETS	SHEET NO.
	11-P4002-04-BT	PEORIA	73	10
		CONTRACT NO. 89639		
	ILLINOIS FED. AID PROJECT			