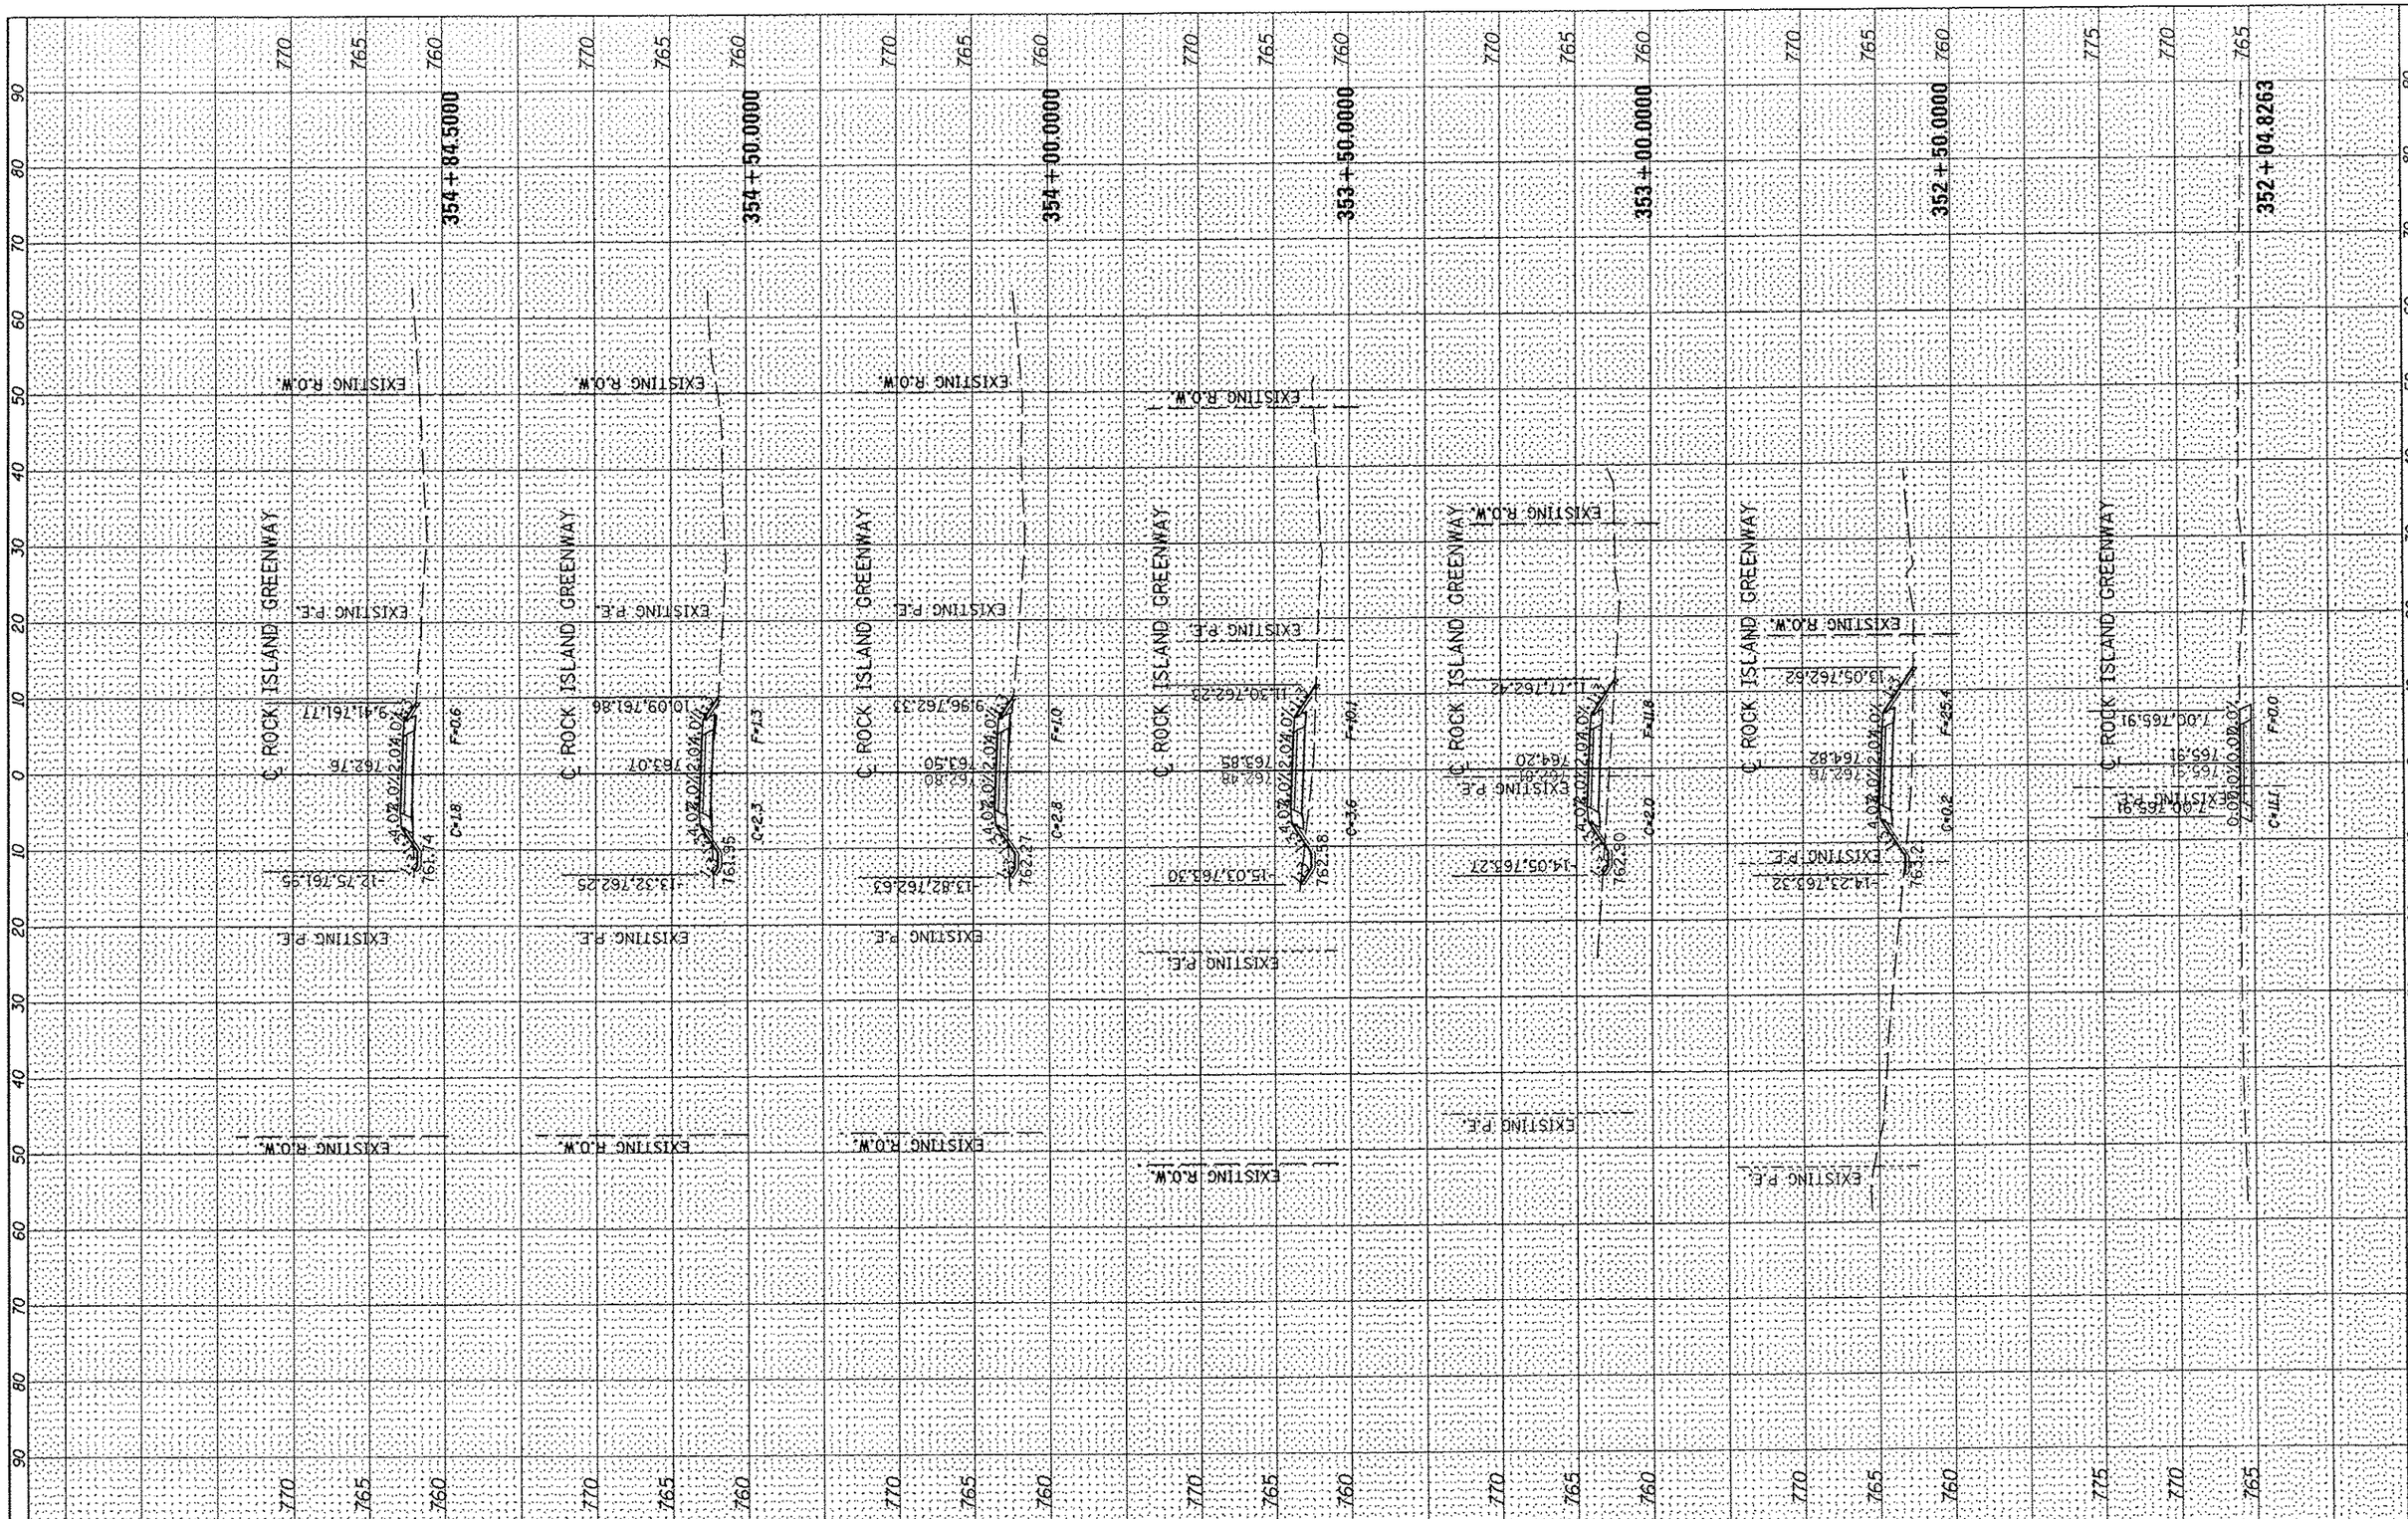

FINAL SURVEY	SURVEYED	BY	DATE
	PLOTTED		
NOTE BOOK	TEMPLATE		
NO.	AREAS		
	AREAS CHECKED		

ORIGINAL SURVEY	SURVEYED	BY	DATE
	PLOTTED		
NOTE BOOK	TEMPLATE		
NO.	AREAS		
	AREAS CHECKED		

FILE NAME = S:\237\2012\23712003.00 (Trail Glen to Springdale)\CADD\CADD Sheets\0489639-sht-xsc.dgn	USER NAME = comertin	DESIGNED -	REVISED -
		DRAWN -	REVISED -
MAURER-STUTZ ENGINEERS SURVEYORS	PLOT SCALE = 20.0000 ' / in.	CHECKED -	REVISED -
$MODELNAME$	PLOT DATE = 4/4/2013	DATE -	REVISED -

PEORIA PARK DISTRICT

ROCK ISLAND GREENWAY (GLEN AVE TO WAR MEMORIAL DR)
CROSS SECTIONS

SCALE: SHEET OF SHEETS STA. 352+04.8263 TO STA. 354+84.5000

F.A. RTE.	SECTION	COUNTY	TOTAL SHEETS	SHEET NO.
	11-P4002-04-BT	PEORIA	73	48
		CONTRACT NO. 89639		
		ILLINOIS FED. AID PROJECT		