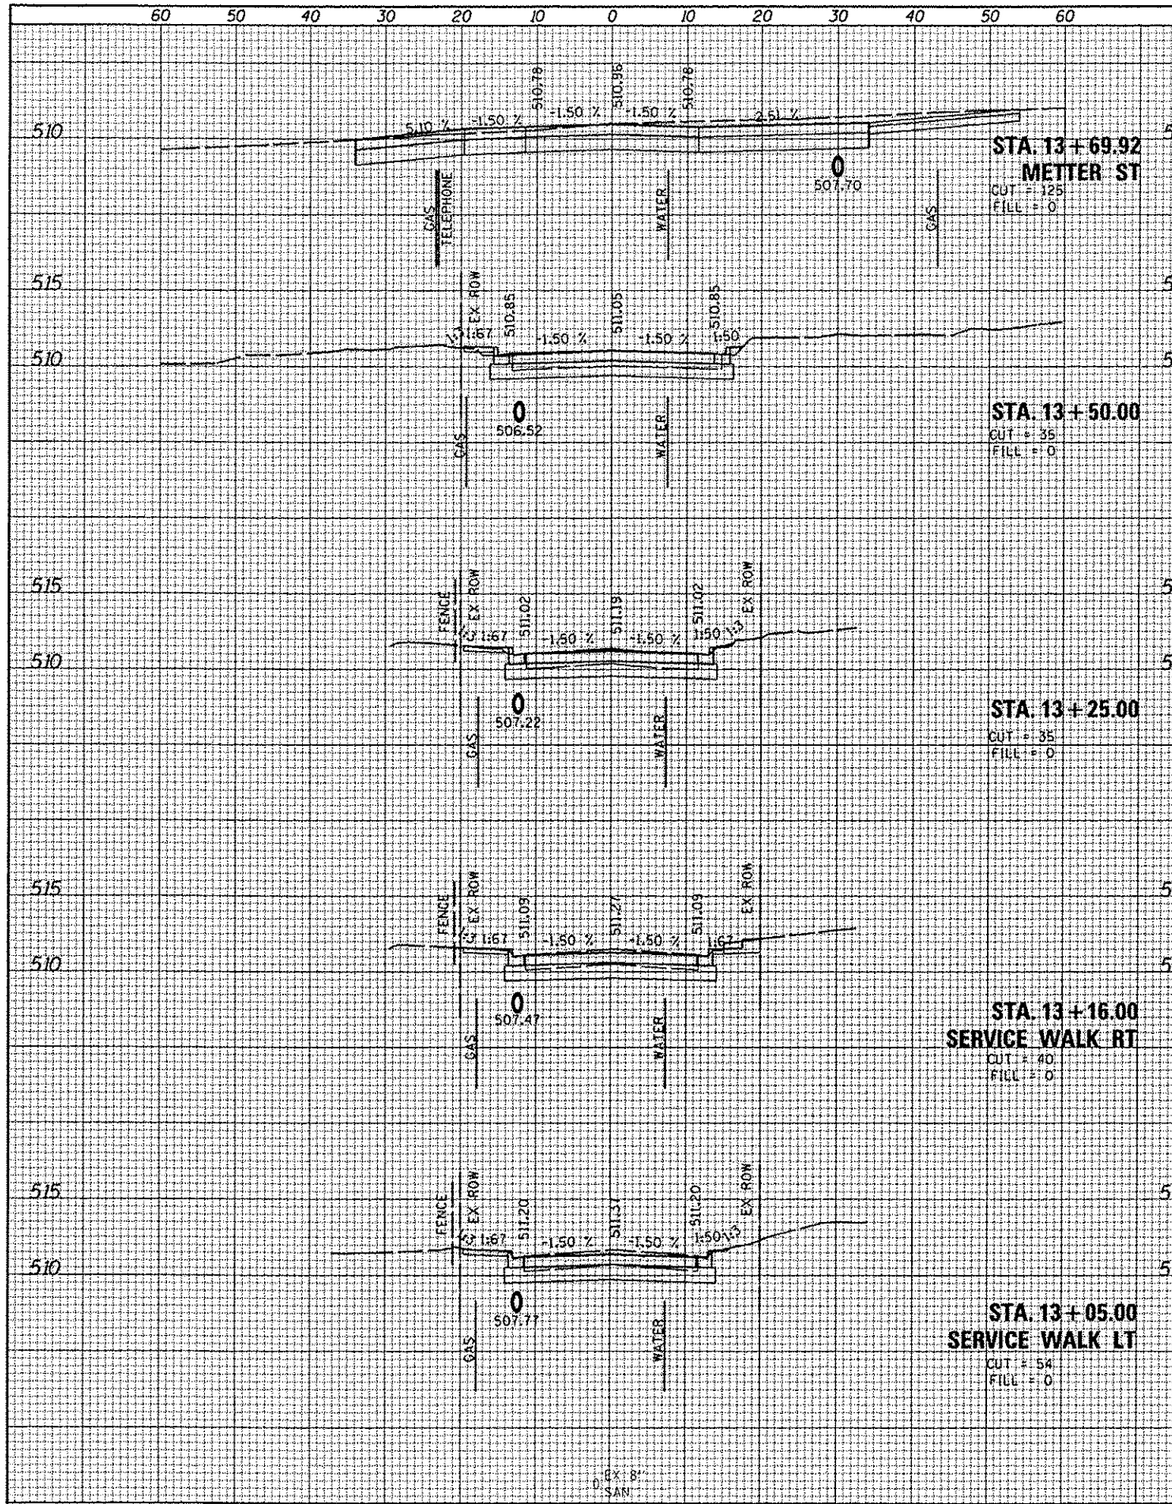

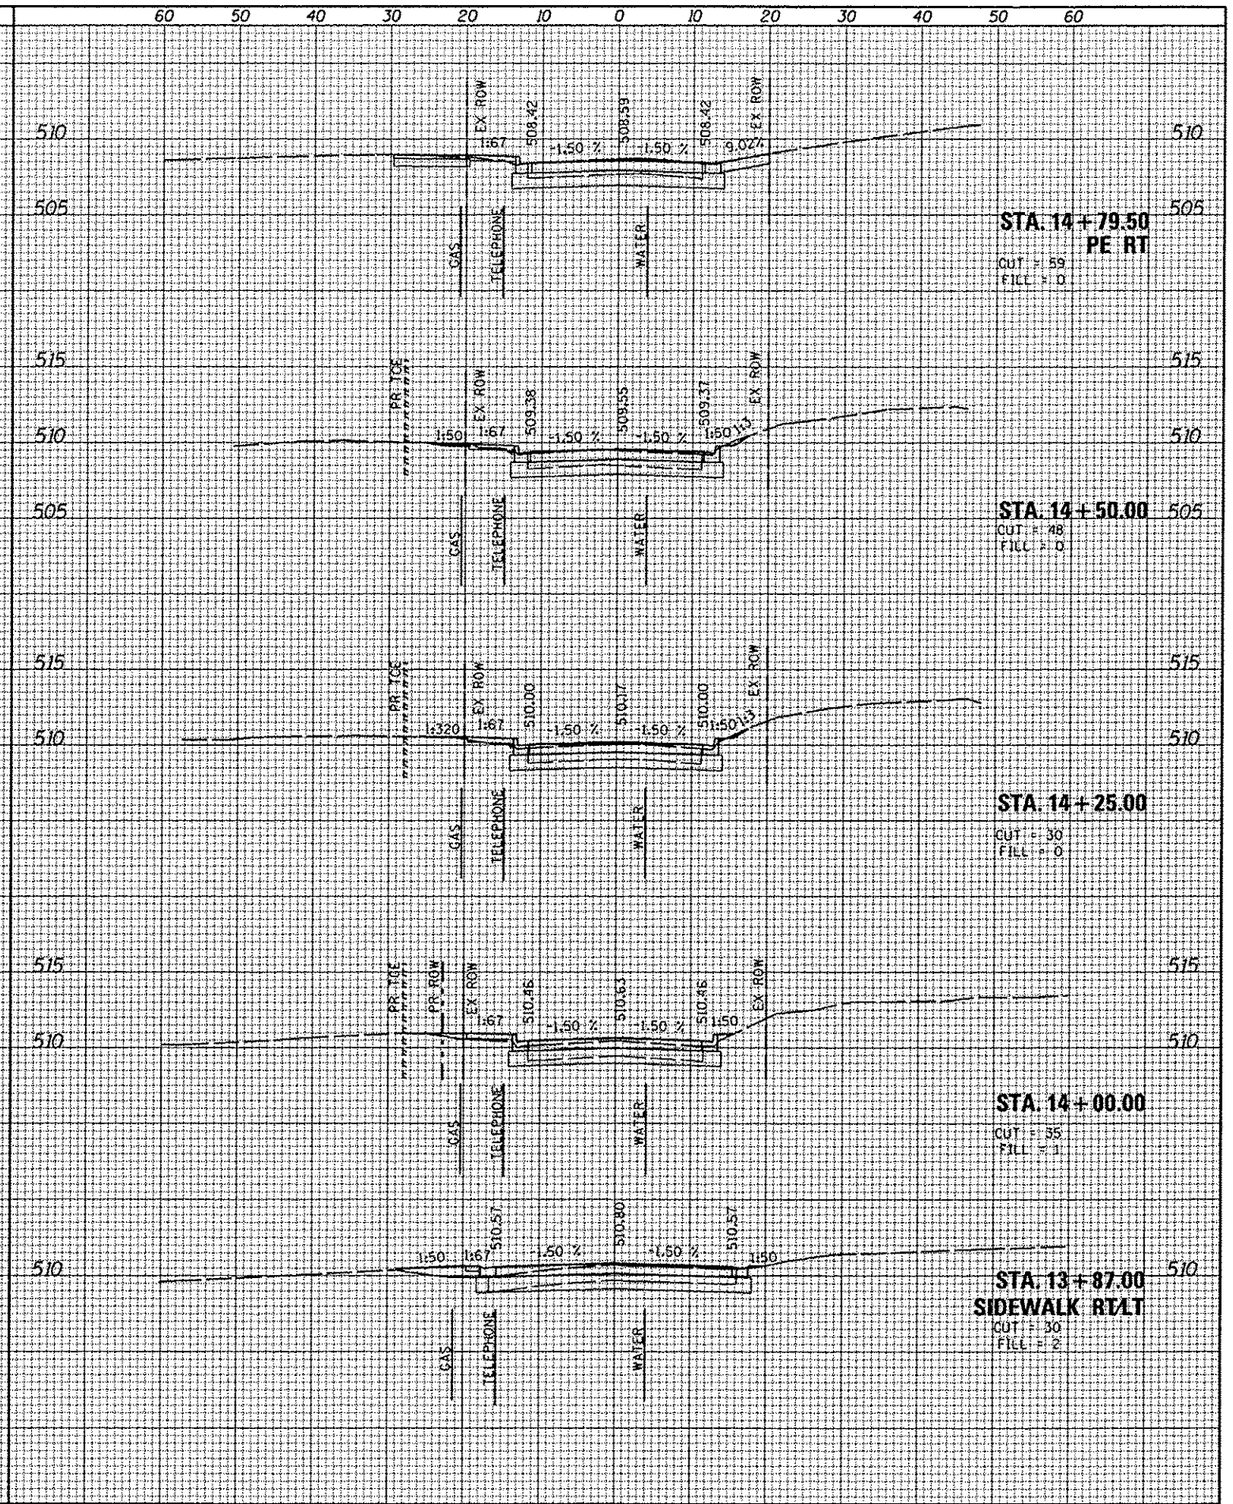

FILE NAME = 0828012-sht-sht.dgn	USER NAME = default	DESIGNED -	REVISED -
	PLOT TIME = 9:33:46 AM	DRAWN -	REVISED -
	PLOT SCALE = 20.0000 ' / IN.	CHECKED -	REVISED -
	PLOT DATE = 3/19/2013	DATE -	REVISED -

STATE OF ILLINOIS
DEPARTMENT OF TRANSPORTATION

CROSS SECTIONS

SCALE: 1"=10'H 5'V | SHEET 3 OF 6 SHEETS | STA. 13+05.00 TO STA. 14+79.50

F.A.U. RTE.	SECTION	COUNTY	TOTAL SHEETS	SHEET NO.
9308	08-00046-00-PV	MONROE	37	34
		CONTRACT NO. 97518		
		ILLINOIS FED. AID PROJECT		

FINAL SURVEY NOTE BOOK — SURVEYED — PLOTTED — TEMPLATE — AREAS — AREAS CHECKED — NO. — BY — DATE

ORIGINAL SURVEY NOTE BOOK — SURVEYED — PLOTTED — TEMPLATE — AREAS — AREAS CHECKED — NO. — BY — DATE