LI034

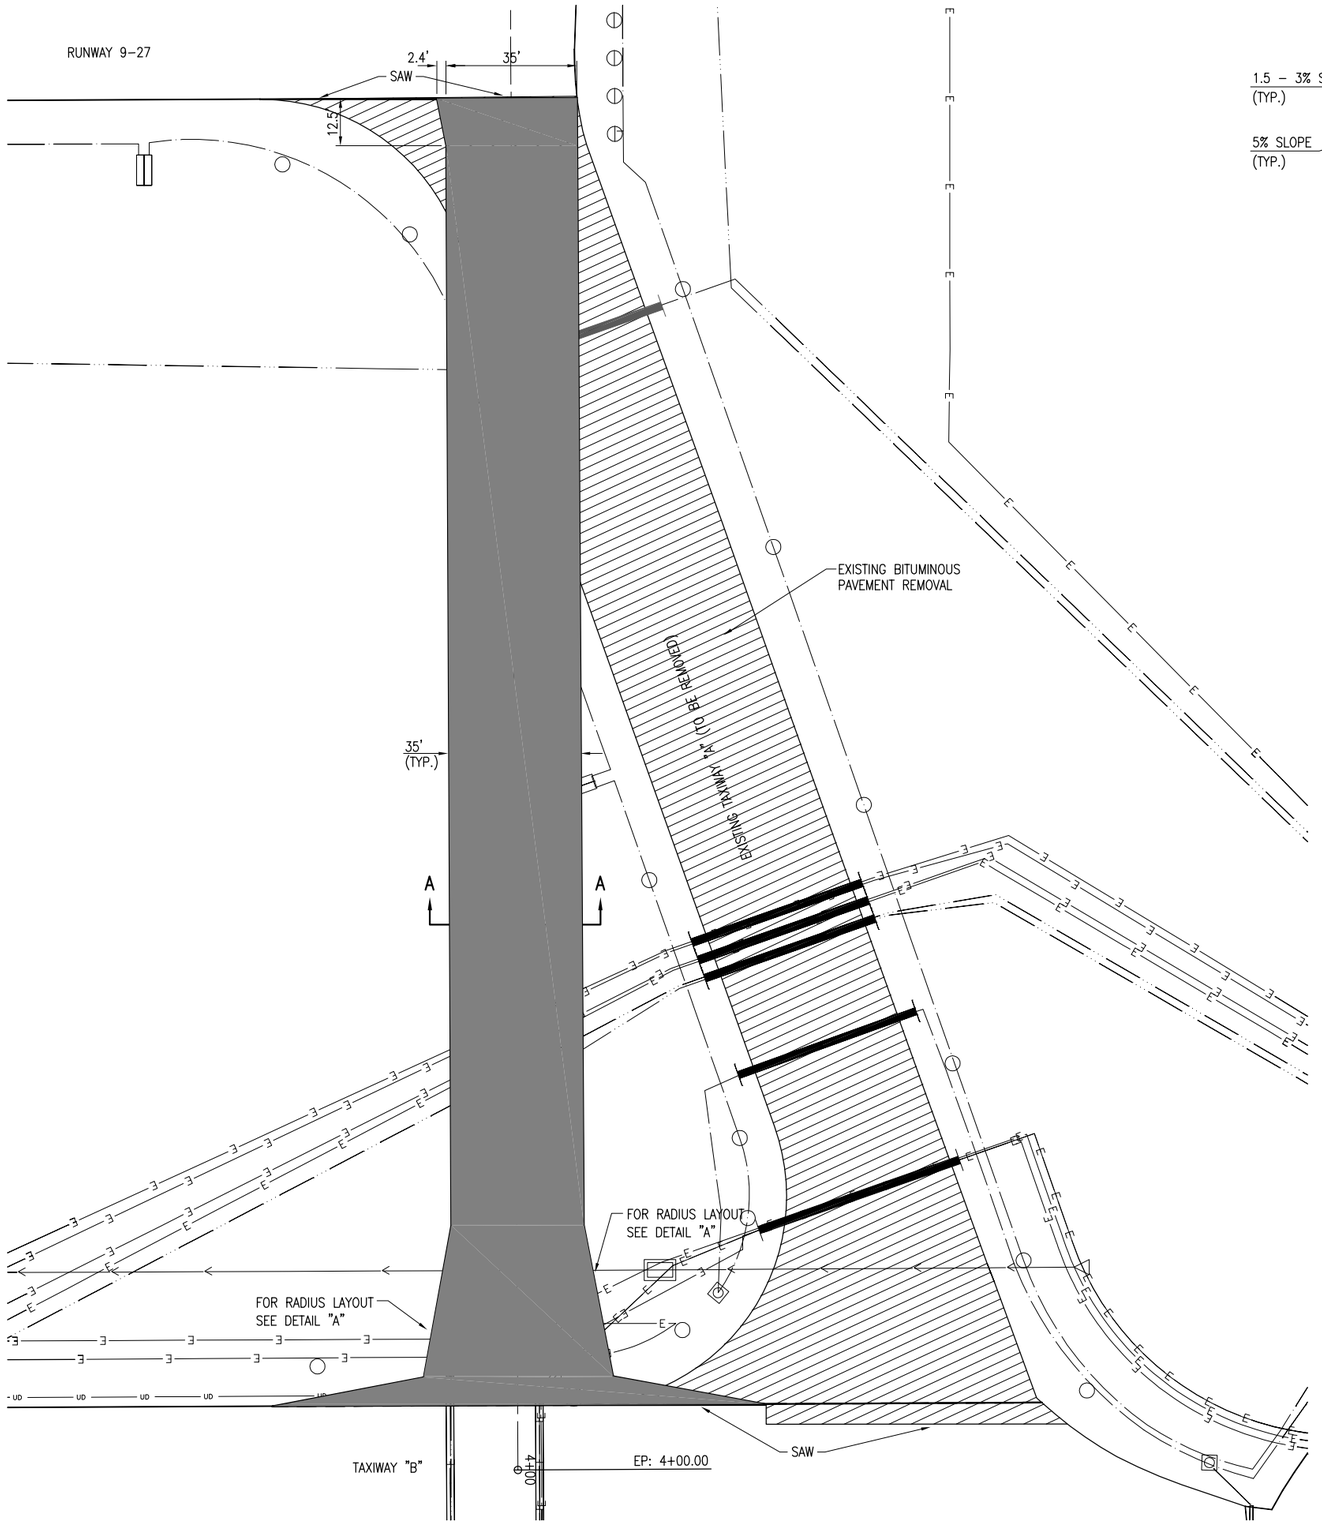

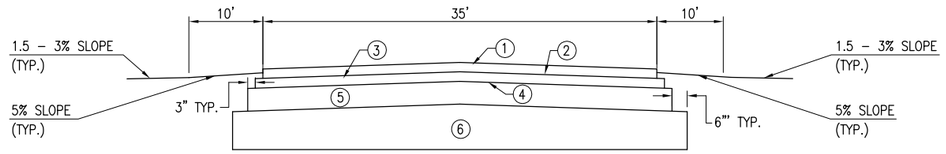

TYPICAL SECTION "A–A"
NOT TO SCALE

LEGEND FOR TYPICAL SECTION "A–A"

1. PROPOSED BITUMINOUS SURFACE COURSE (401) – 2" COMPACTED THICKNESS
2. PROPOSED BITUMINOUS TACK COAT (603) – 0.05 – 0.15 GAL/S.Y.
3. PROPOSED BITUMINOUS SURFACE COURSE (401) – 2" COMPACTED THICKNESS
4. PROPOSED BITUMINOUS PRIME COAT (602) – 0.35 GAL/S.Y. (DILUTED)
5. PROPOSED CRUSHED AGGREGATE BASE COURSE (209) – 6" COMPACTED THICKNESS
6. PROPOSED SOIL PROCESSING (155) – 12" DEPTH

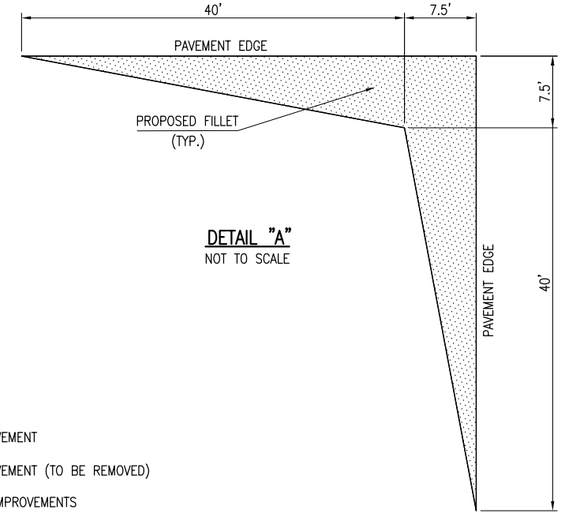

DETAIL "A"
NOT TO SCALE

LEGEND

- EXISTING PAVEMENT
- EXISTING PAVEMENT (TO BE REMOVED)
- PROPOSED IMPROVEMENTS
- EXISTING ELECTRICAL DUCT
- E — EXISTING ELECTRICAL CABLES
- EXISTING TAXIWAY "A"/RUNWAY 9–27 ELECTRICAL CABLES
- EXISTING PAPI CABLE
- UD — EXISTING UNDERDRAIN
- EXISTING STORM SEWER
- EXISTING STAKE MOUNTED TAXIWAY LIGHT
- EXISTING BASE MOUNTED TAXIWAY LIGHT
- EXISTING STAKE MOUNTED RUNWAY THRESHOLD LIGHT
- EXISTING TAXI GUIDANCE SIGN
- EXISTING INLET
- EXISTING END SECTION

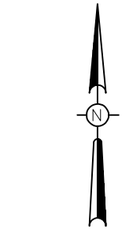

0' 10' 20' 40'
HALF SIZE SCALE: 1"= 40'
FULL SIZE SCALE: 1"= 20'

REVISION | DATE

LITCHFIELD MUNICIPAL AIRPORT
LITCHFIELD, ILLINOIS

IL. PROJ.: 3LF-4194 BLOCK GRANT PROJ.: 3-17-0063-B19

REALIGN TAXIWAY "A"

PROPOSED CONSTRUCTION PLAN

Hanson Proj. No. 12A0062D
Filename C-121-1-CON.dwg
Scale 1"= 20'
Date 01/11/13

LAYOUT	CAH	06/11/12
DRAWN	BAK	06/11/12
REVIEWED	CAH	01/10/13

HANSON
Hanson Professional Services Inc.
1525 South Sixth Street
Springfield, Illinois 62703-2886
Ph: (217) 788-2450 Fax: (217) 788-2503
www.hanson-inc.com
Offices Nationwide
©Copyright Hanson Professional Services Inc. 2013

4
4 of 42 sheets

FEB 05, 2013 2:34 PM HAGLOOO382
pw:\\spi-svr306.hanson.dom:Hanson Projects\Documents\12Jobs\12A0062\12A0062D\CAD\Airport Sheets\C-121-1-CON.dwg