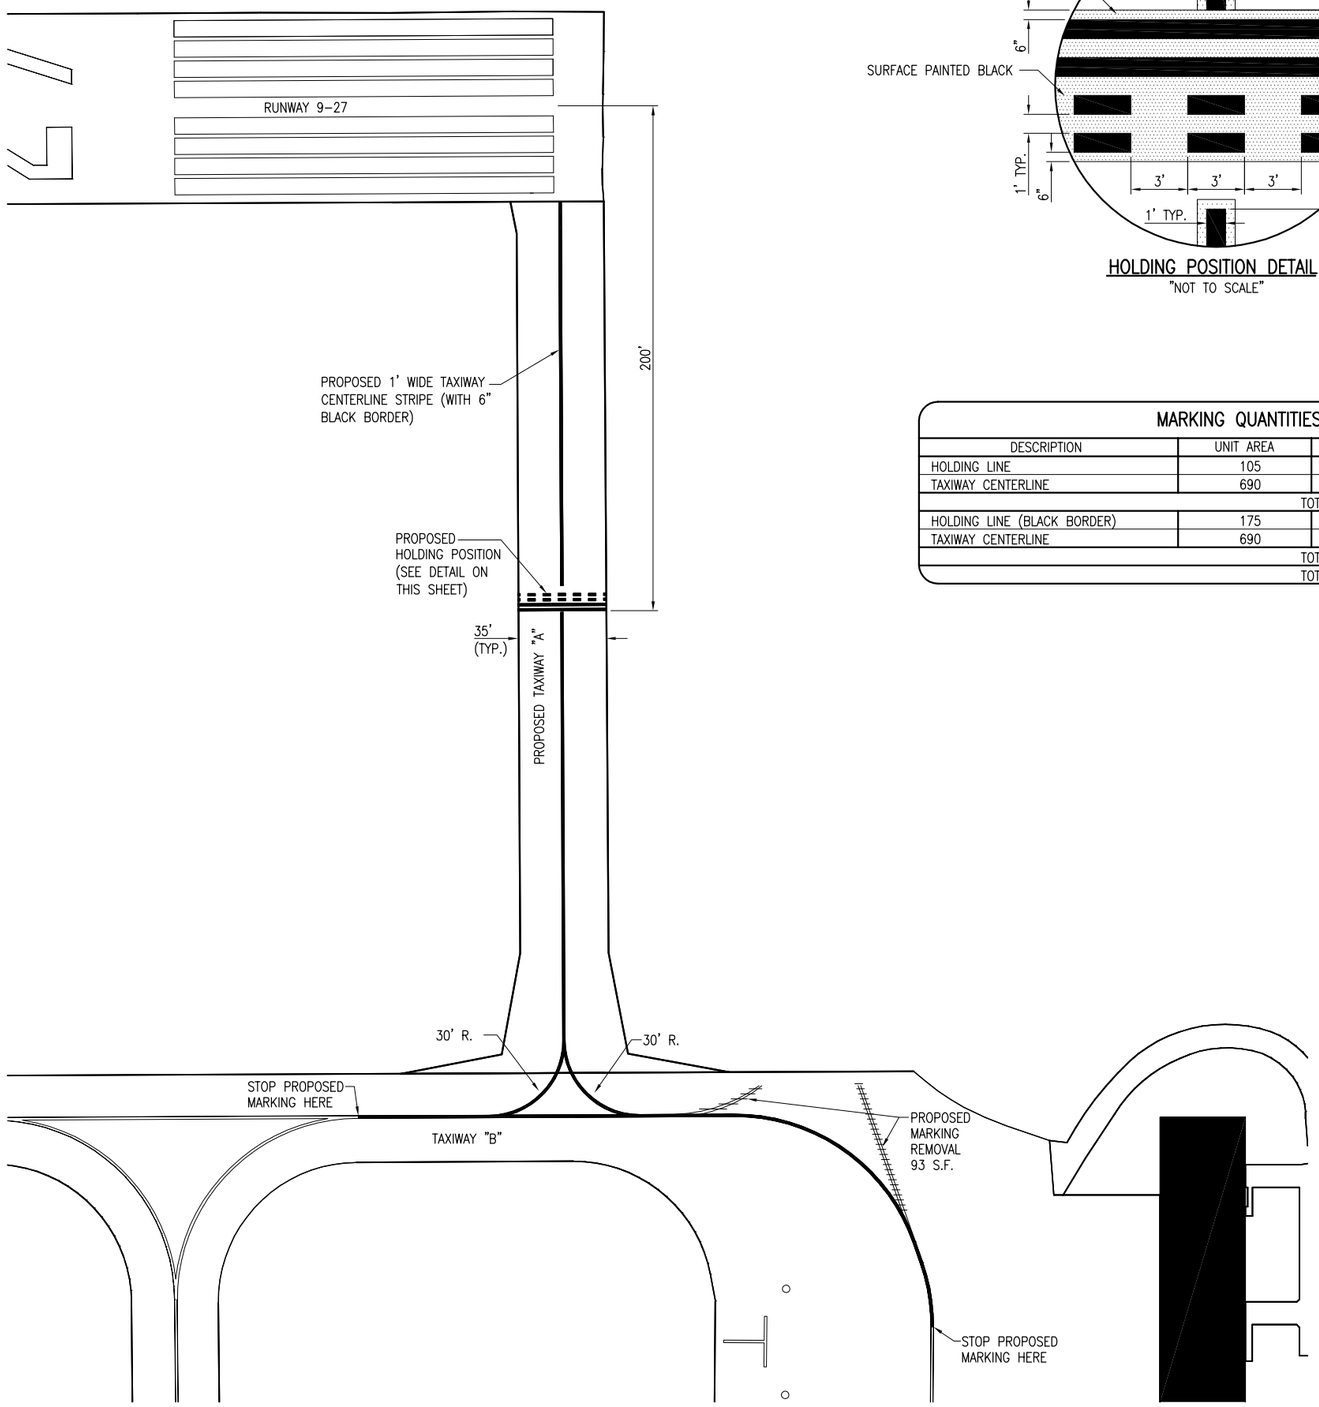

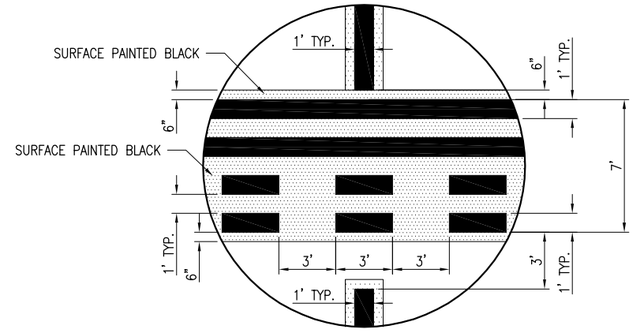

HOLDING POSITION DETAIL

"NOT TO SCALE"

MARKING QUANTITIES

DESCRIPTION	UNIT AREA	NO. REQUIRED	TOTAL AREA
HOLDING LINE	105	1	105
TAXIWAY CENTERLINE	690	1	690
		TOTAL YELLOW	795
HOLDING LINE (BLACK BORDER)	175	1	175
TAXIWAY CENTERLINE	690	1	690
		TOTAL BLACK	865
		TOTAL MARKING	1,660

620900–PAVEMENT MARKING REMOVAL NOTES:

THE EXISTING PAVEMENT MARKING SHALL BE REMOVED IN ACCORDANCE WITH ITEM 620 "PAVEMENT MARKING" AS STATED ON PAGE 272 OF THE STANDARD SPECIFICATIONS FOR CONSTRUCTION OF AIRPORTS, ADOPTED APRIL 1, 2012.

THE AREAS THAT ARE DESIGNATED FOR REMOVAL ARE SHOWN ON THE CONSTRUCTION PLANS.

ALL AREAS TO BE REMOVED ARE CALCULATED AREAS. ANY ADDITIONAL AREAS, DUE TO OVER SPRAY, SHALL BE CONSIDERED INCIDENTAL TO THE CONTRACT AND NO ADDITIONAL COMPENSATION WILL BE ALLOWED.

THE PROPOSED MARKING REMOVAL WILL BE PAID FOR UNDER ITEM:
AR620900 PAVEMENT MARKING REMOVAL ___ PER S.F.

620–PAVEMENT MARKING–WATERBORNE NOTES:

THE PAVEMENT MARKING–WATERBORNE (620) SHALL BE PLACED IN ACCORDANCE WITH ITEM 620 "PAVEMENT MARKING" AS STATED ON PAGE 272 OF THE STANDARD SPECIFICATIONS FOR CONSTRUCTION OF AIRPORTS, ADOPTED APRIL 1, 2012.

THIS ITEM SHALL CONSIST OF TAXIWAY CENTERLINE, AND TAXIWAY HOLDING POSITION IN ACCORDANCE WITH THESE SPECIFICATIONS AND AT THE LOCATIONS SHOWN ON THE CONSTRUCTION PLANS. ALL MARKING WILL BE YELLOW IN COLOR. THE PROPOSED CENTERLINE AND HOLDING POSITION WILL HAVE A 6–IN BLACK BORDER. THE PROPOSED PAVEMENT MARKING WILL BE APPLIED IN TWO APPLICATIONS.

ANY MATERIAL DELIVERED THAT FAILS TO MEET THE SPECIFICATIONS SHALL BE DISPOSED OF BY THE VENDOR AND IMMEDIATELY REPLACED WITH ACCEPTABLE MATERIAL ENTIRELY AT THE VENDOR'S EXPENSE, INCLUDING HANDLING AND TRANSPORTATION CHARGES.

ALL CURING COMPOUND WILL BE CLEANED FROM CONCRETE PAVEMENT PRIOR TO APPLYING PAINT. NO EXCEPTIONS.

ALL PROPOSED MARKING WILL BE COMPLETED IN ACCORDANCE WITH THE DETAILS SHOWN ON THE CONSTRUCTION PLANS.

GLASS BEADS SHALL BE REQUIRED ONLY ON THE SECOND APPLICATION OF YELLOW MARKING.

CUT–OFF SHEETS WILL BE REQUIRED TO INSURE STRAIGHT EDGES.

THE PROPOSED MARKING WILL BE PAID FOR UNDER ITEM:
AR620520 PAVEMENT MARKING–WATERBORNE ___ PER S.F.
AR620525 PAVEMENT MARKING–BLACK BORDER ___ PER S.F.

LEGEND

- EXISTING PAVEMENT
- EXISTING BUILDING
- PROPOSED IMPROVEMENTS
- EXISTING MARKING
- EXISTING MARKING (TO BE REMOVED)
- PROPOSED MARKING

N

0' 15' 30' 60'
HALF SIZE SCALE: 1"= 60'
FULL SIZE SCALE: 1"= 30'

DATE	REVISION

LITCHFIELD MUNICIPAL AIRPORT
LITCHFIELD, ILLINOIS

IL. PROJ.: 3LF-4194 BLOCK GRANT PROJ.: 3-17-0063-B19

Hanson Proj. No. 12A0062D
Filename C-151-MRK.dwg
Scale 1"= 30'
Date 01/11/13

LAYOUT	CAH	06/11/12
DRAWN	BAK	06/11/12
REVIEWED	CAH	01/10/13

HANSON
©Copyright Hanson Professional Services Inc. 2013
Hanson Professional Services Inc.
1525 South Sixth Street
Springfield, Illinois 62703-2886
Ph: (217) 788-2450 Fax: (217) 788-2503
www.hanson-inc.com
Offices Nationwide

REALIGN TAXIWAY "A"

PROPOSED MARKING PLAN

FEB 05, 2013 3:06 PM HAGL000382
pw:\\spi-svr306.hanson.com:Hanson Projects\Documents\12Jobs\12A0062\12A0062D\CAD\Airport\Sheets\C-151-MRK.dwg