SD056

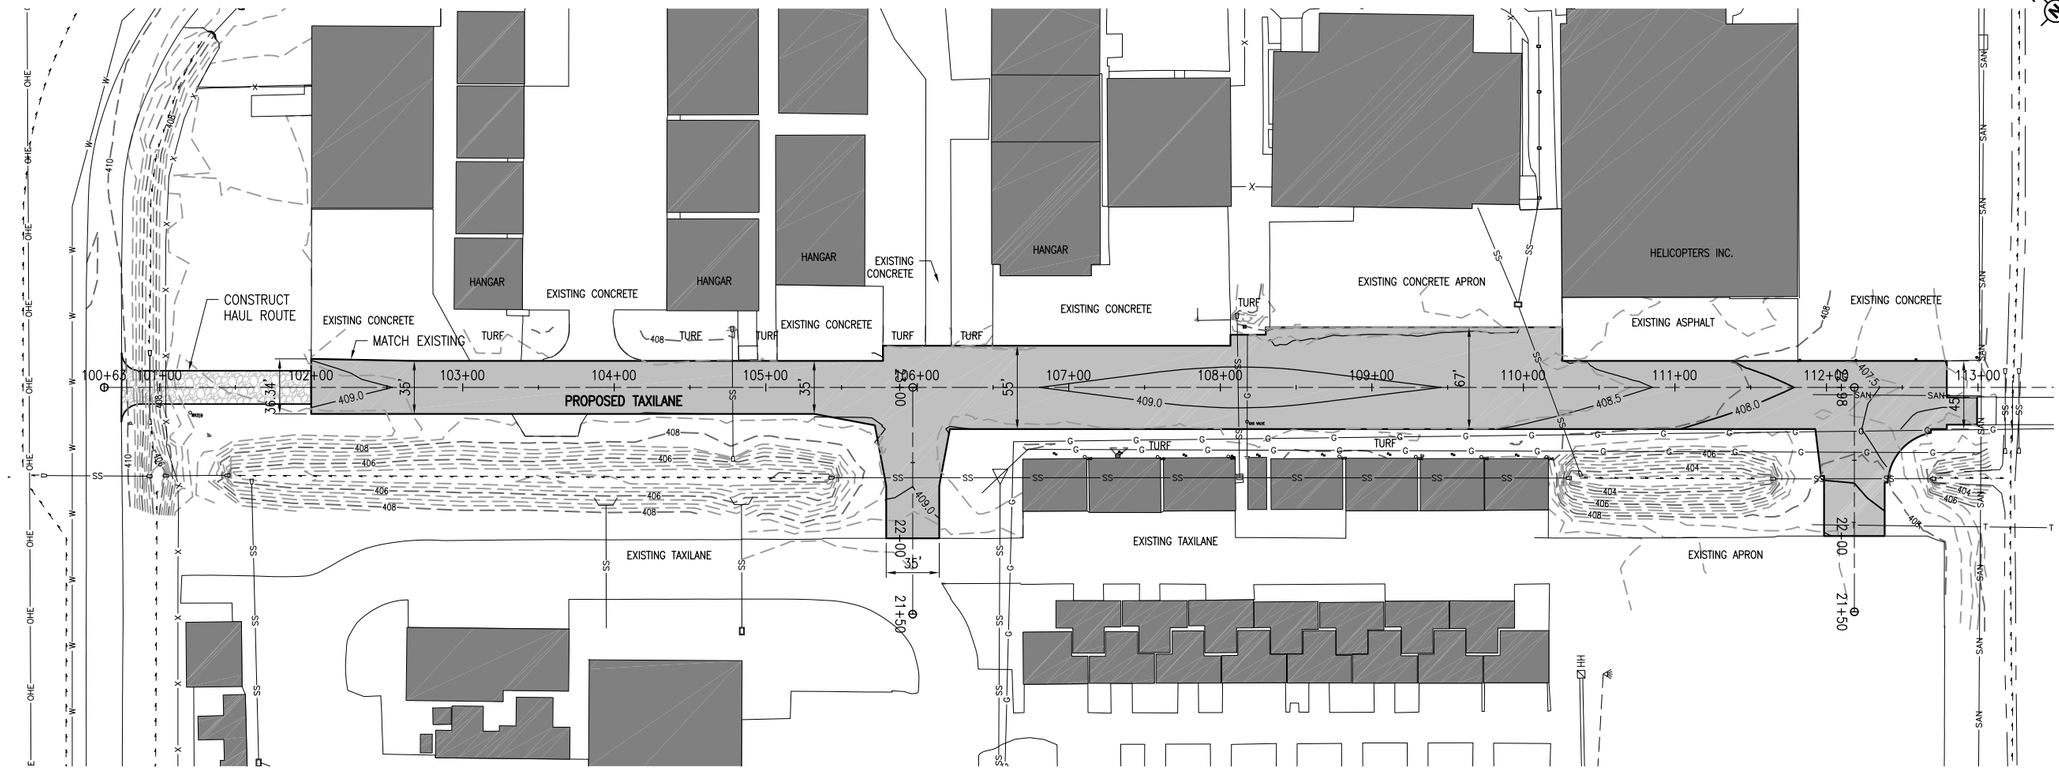

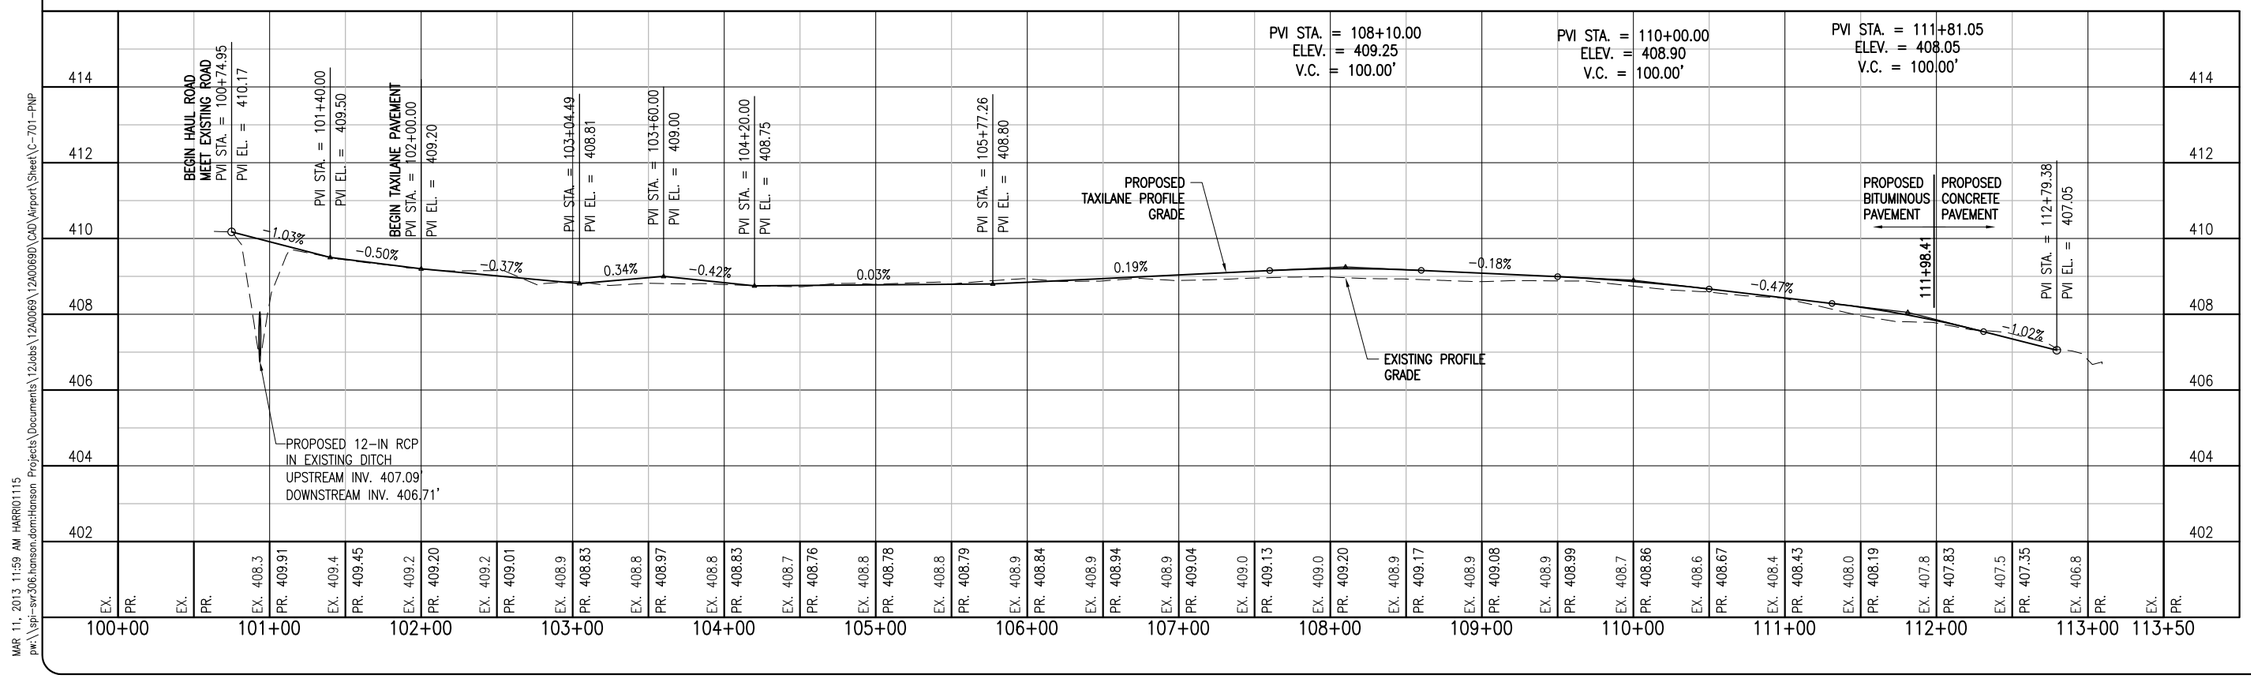

MAR 11, 2013 11:59 AM HARRI01115
pw:\\sbj--svr306.hanson.dom:Hanson Projects\Documents\12Jobs\12A0069\12A0069\CAD\Airport\Sheet\C-701-PNP

REVISION	DATE

SAINT LOUIS DOWNTOWN AIRPORT
A Division of Bi-State Development Agency
BLOCK GRANT PROJ.: 3-17-0039-B30
IL PROJ.: CPS-4213

Hanson Project No.	12A0069
Filename	C-701-PNP.dwg
Scale	1"=50'H, 1"=5'V
Date	03/08/13

LAYOUT	DAW	01/21/13
DRAWN	MLH	01/22/13
REVIEWED	BSS	03/08/13

HANSON

© Copyright Hanson Professional Services Inc, 2013
Hanson Professional Services Inc.
1525 South Sixth Street
Springfield, Illinois 62703-2886

RECONSTRUCT TAXILANE IN NORTHWEST QUADRANT

TAXILANE PLAN AND PROFILE

12
12 of 18 sheets