F.A. RTE.	SECTION	COUNTY	TOTAL SHEETS	SHEET NO.
		ST. CLAIR	18	1

CONTRACT NO. 44966

STATE OF ILLINOIS
DEPARTMENT OF TRANSPORTATION
DIVISION OF HIGHWAYS

IDNR /IHPA STATEWIDE
CAHOKIA MOUNDS STATE HISTORIC SITE

PARK ROADS

SIDEWALK IMPROVEMENTS
ST. CLAIR COUNTY
JOB NO. P-30-009-04

C-30-009-07

INDEX OF SHEETS

1. COVER SHEET
2. SUMMARY OF QUANTITIES AND GENERAL NOTES
3. SCHEDULES
4. TYPICAL SECTIONS
5. LOCATION MAP w/ SURVEY CONTROL TIE POINT
6.–11. PLAN AND PROFILE SHEETS
12. DETAILS
13.–18. SIGN GRAPHICS

STATE STANDARDS

424001 – 04
542301 – 01
702001 – 06

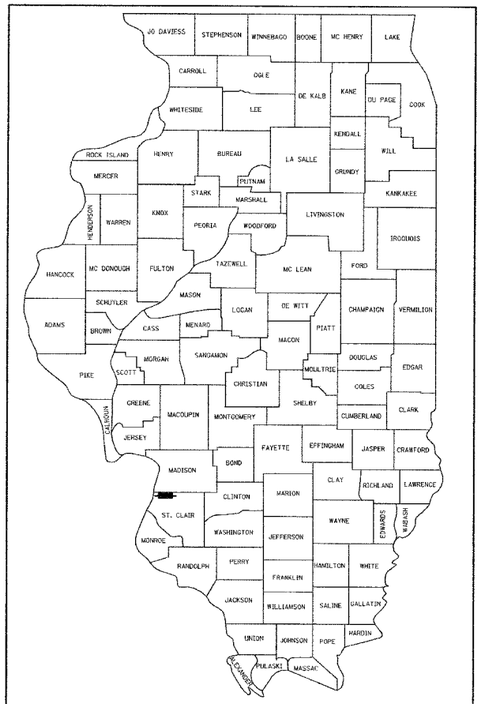

LOCATION OF SECTION INDICATED THUS:–

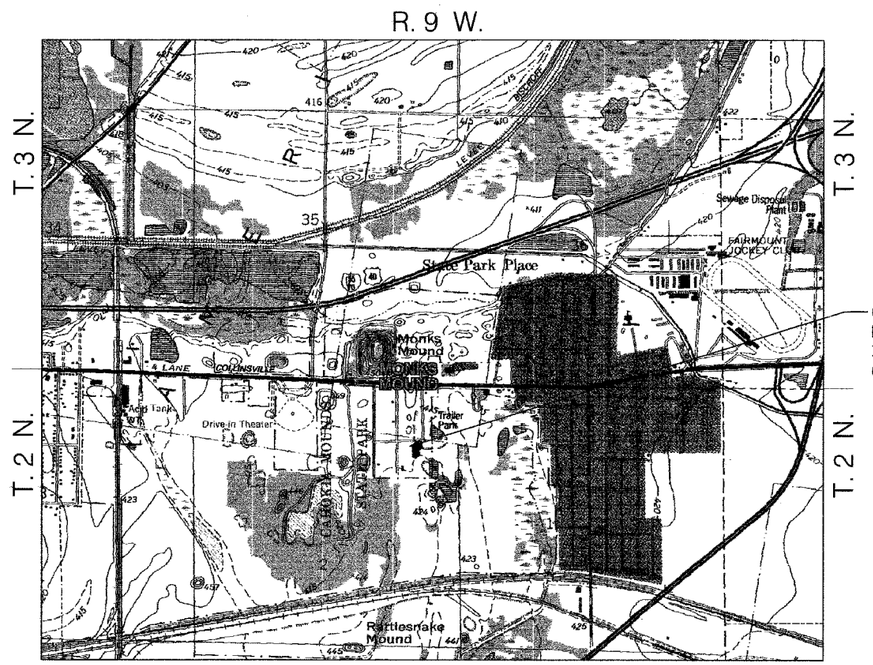

CAHOKIA MOUNDS STATE
HISTORIC SITE
30 RAMEY STREET,
COLLINSVILLE, IL. 62234

R. 9 W.

LOCATION MAP

GROSS LENTH = 3,575.31' = 0.68 MILES
NET LENTH = 3,575.31' = 0.68 MILES

N

1" = 1400'

STATE OF ILLINOIS
DEPARTMENT OF TRANSPORTATION
DIVISION OF HIGHWAYS

SUBMITTED May 2, 2007
Eric S. Harm
DEPUTY DIRECTOR OF HIGHWAYS

May 11, 2007
Eric S. Harm
Interim ENGINEER OF DESIGN AND ENVIRONMENT

May 11, 2007
Milton R. Sees, P.E.
DIRECTOR OF HIGHWAYS, CHIEF ENGINEER

GUY W. WHITLOW
062-054106
REGISTERED PROFESSIONAL ENGINEER OF ILLINOIS

Guy W. Whitlow 2/26/07
Guy W. Whitlow, McDonough-Whitlow, P.C.
Licensed Professional Engineer
State of Illinois No. 062-054106
License Expires 11/30/07
Date

0 50' 100' — 1" = 20'

FULL SIZE PLANS HAVE BEEN PREPARED USING STANDARD ENGINEERING SCALES. REDUCED SIZED PLANS WILL NOT CONFORM TO STANDARD SCALES. IN MAKING MEASUREMENTS ON REDUCED PLANS, THE ABOVE SCALES MAY BE USED.

J.U.L.I.E.
JOINT UTILITY LOCATION INFORMATION FOR EXCAVATION
CALL 1-800-892-0123

CONTRACT NO. 44966

McDonough-Whitlow, P.C.
Consulting Engineers & Land Surveyors
138 East Wood Street
Hillsboro, IL 62049
Phone: 217.532.9233
Fax: 217.532.6300
PROFESSIONAL DESIGN No. 184-002754

PRINTED BY THE AUTHORITY
OF THE STATE OF ILLINOIS

DISTRICT PROJECT ENGINEER - LANCE KIDD