F.A. RTE.	SECTION	COUNTY	TOTAL SHEETS	SHEET NO.
----	----------	ST. CLAIR	18	8
STA. 112+00		TO STA. 118+00		
FED. ROAD DIST. NO. _	ILLINOIS	FED. AID PROJECT		

CONTRACT NO. 44966

PLAN
SURVEYED BY
PLOTTED
ALIGNMENT CHECKED
PLT. OF RAY CHECKED
CADD FILE NAME
NOTE BOOK
NO.
DATE

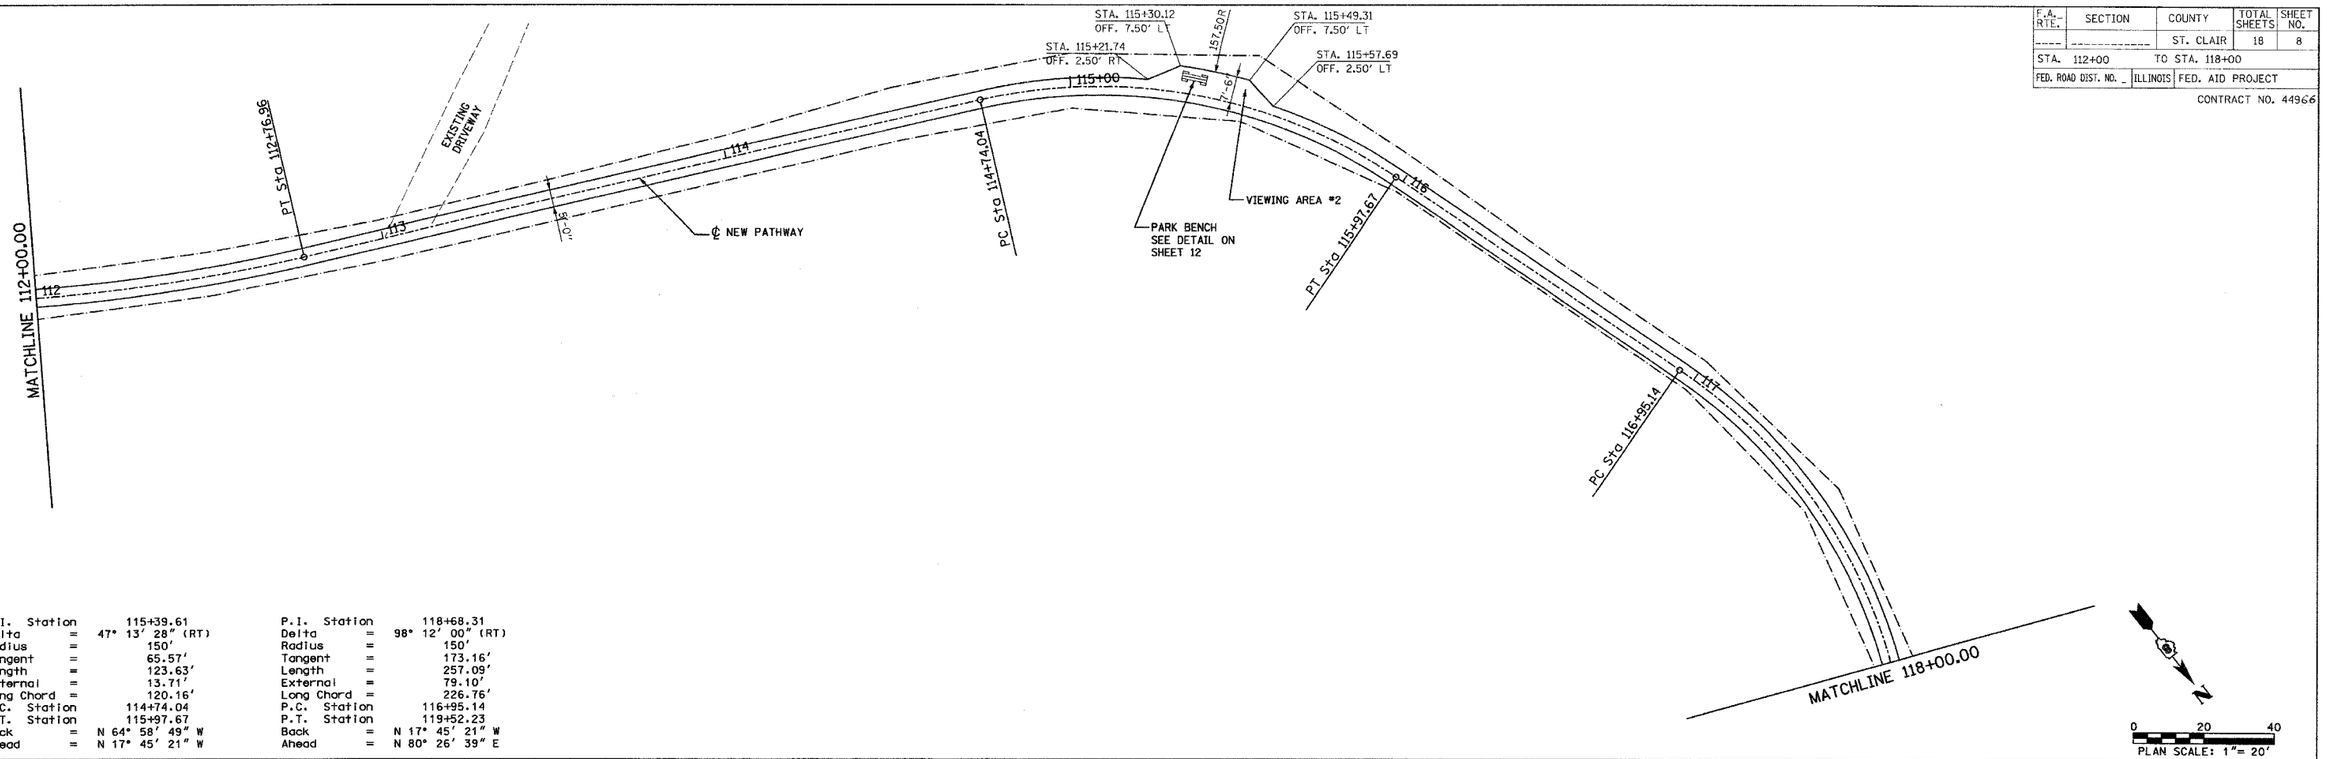

P.I. Station	115+39.61
Delta =	47° 13' 28" (RT)
Radius =	150'
Tangent =	65.57'
Length =	123.63'
External =	13.71'
Long Chord =	120.16'
P.C. Station	114+74.04
P.T. Station	115+97.67
Back =	N 64° 58' 49" W
Ahead =	N 17° 45' 21" W

P.I. Station	118+68.31
Delta =	98° 12' 00" (RT)
Radius =	150'
Tangent =	173.16'
Length =	257.09'
External =	79.10'
Long Chord =	226.76'
P.C. Station	116+95.14
P.T. Station	119+52.23
Back =	N 17° 45' 21" W
Ahead =	N 80° 26' 39" E

PROFILE
SURVEYED BY
PLOTTED
ALIGNMENT CHECKED
ELEV. NOTED
STRUCTURE NOTATIONS DRAD
NOTE BOOK
NO.
DATE

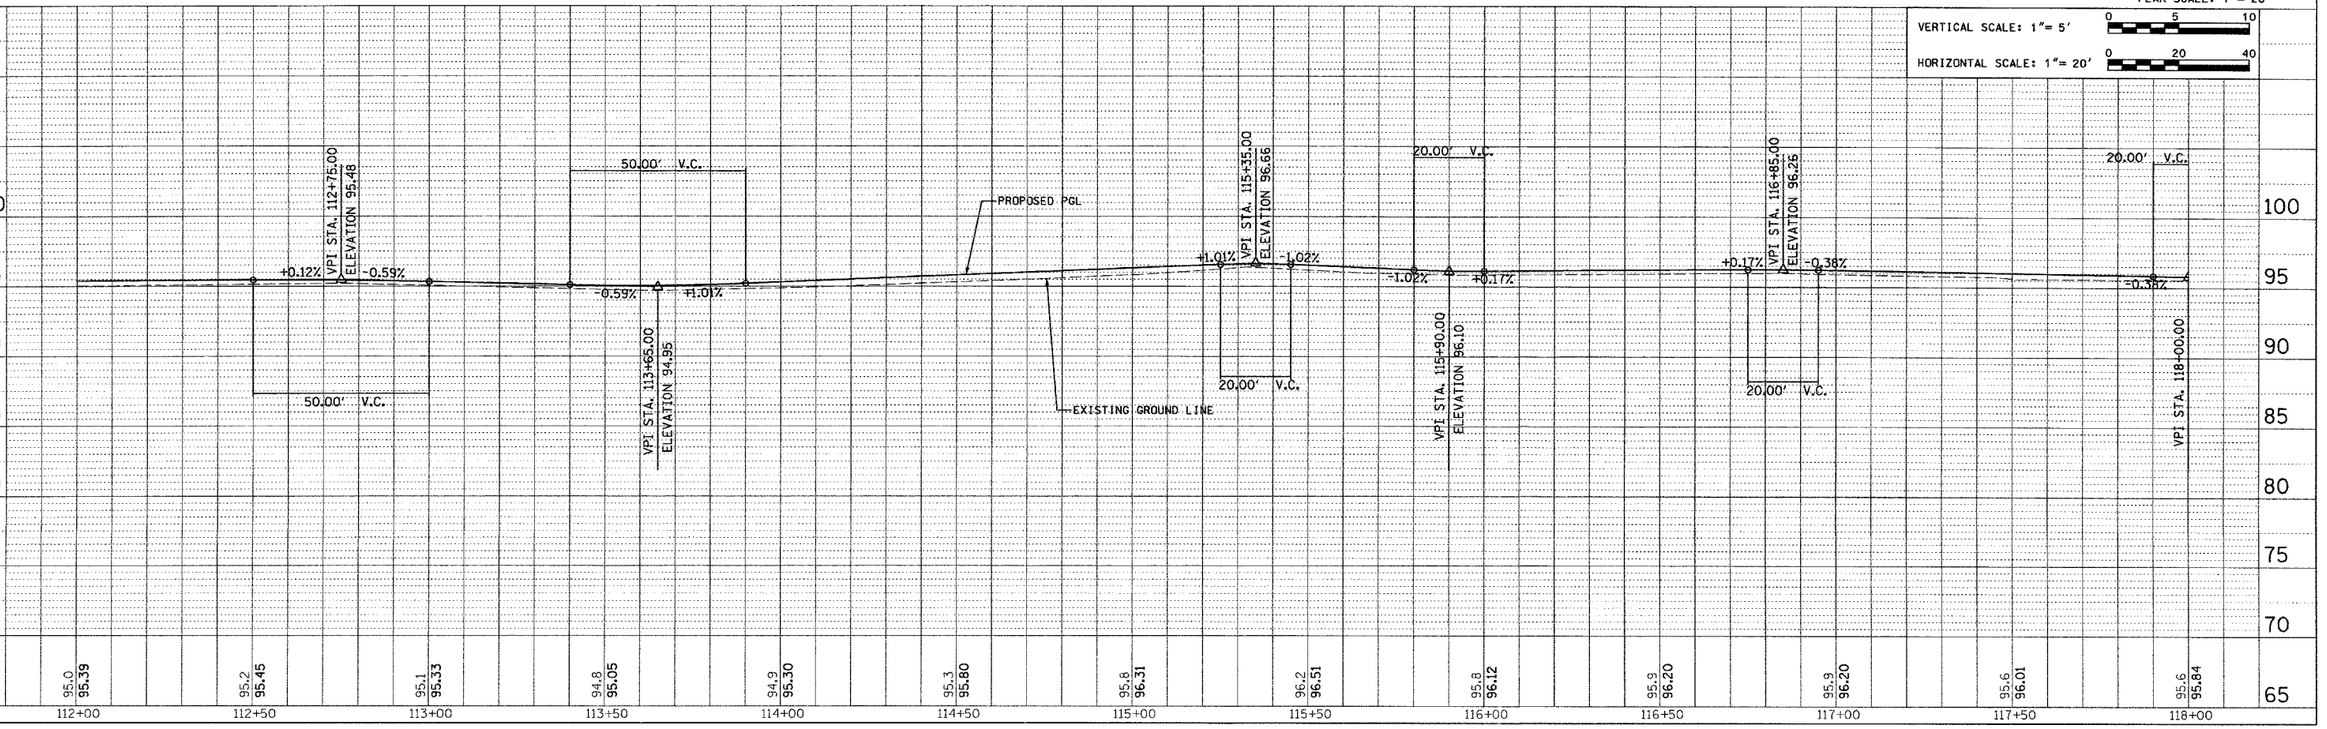

\\design\pw\480\95\F1C13.dgn 2/27/2007 8:10:44 AM