CONTRACT NO. 60B47

F.A.I. RTE.	SECTION	COUNTY	TOTAL SHEETS	SHEET NO.
55	99 (1&2) WRS-3	WILL	305	29
STA. 817+00	TO STA.	847+00		
FED. ROAD DIST. NO. 1	ILLINOIS	FED. AID PROJECT		
		ALIGN-04 OF 15		

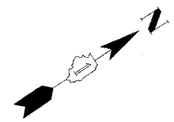

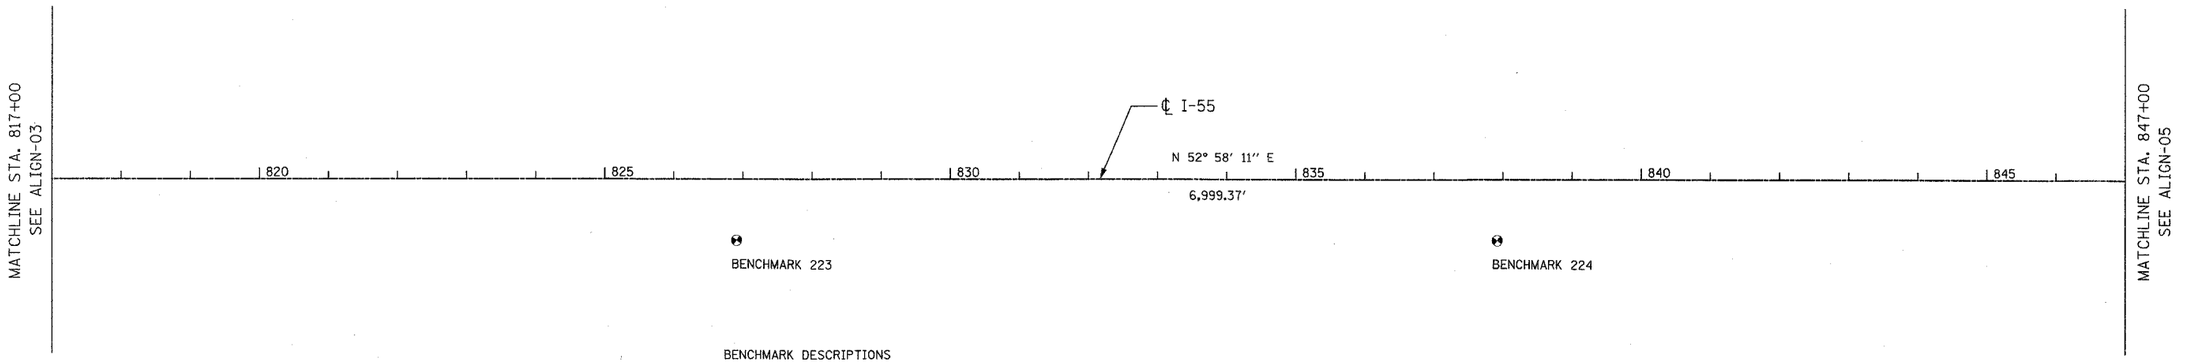

BENCHMARK DESCRIPTIONS

BENCHMARK 223	SET REBAR +/- 2' NW OF EXISTING FENCE LINE
BENCHMARK 224	SET REBAR +/- 2' NW OF EXISTING FENCE LINE

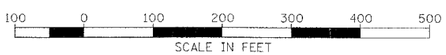

PB PARSONS BRINCKERHOFF

REVISIONS NAME	DATE

ILLINOIS DEPARTMENT OF TRANSPORTATION
FAI ROUTE 55
143RD STREET TO WEBER ROAD

ALIGNMENT, TIES AND BENCHMARKS

SCALE: 1"=100'
DATE: 02-23-07
DRAWN BY ALR
CHECKED BY RH

FINAL