CONTRACT NO. 60B47

F.A.I. RTE.	SECTION	COUNTY	TOTAL SHEETS	SHEET NO.
55	99 (1&2) WRS-3	WILL	305	58
STA.		TO STA.		
FED. ROAD DIST. NO.	ILLINOIS	FED. AID PROJECT		
P-XX-XXX-XX		DET-03 OF 05		

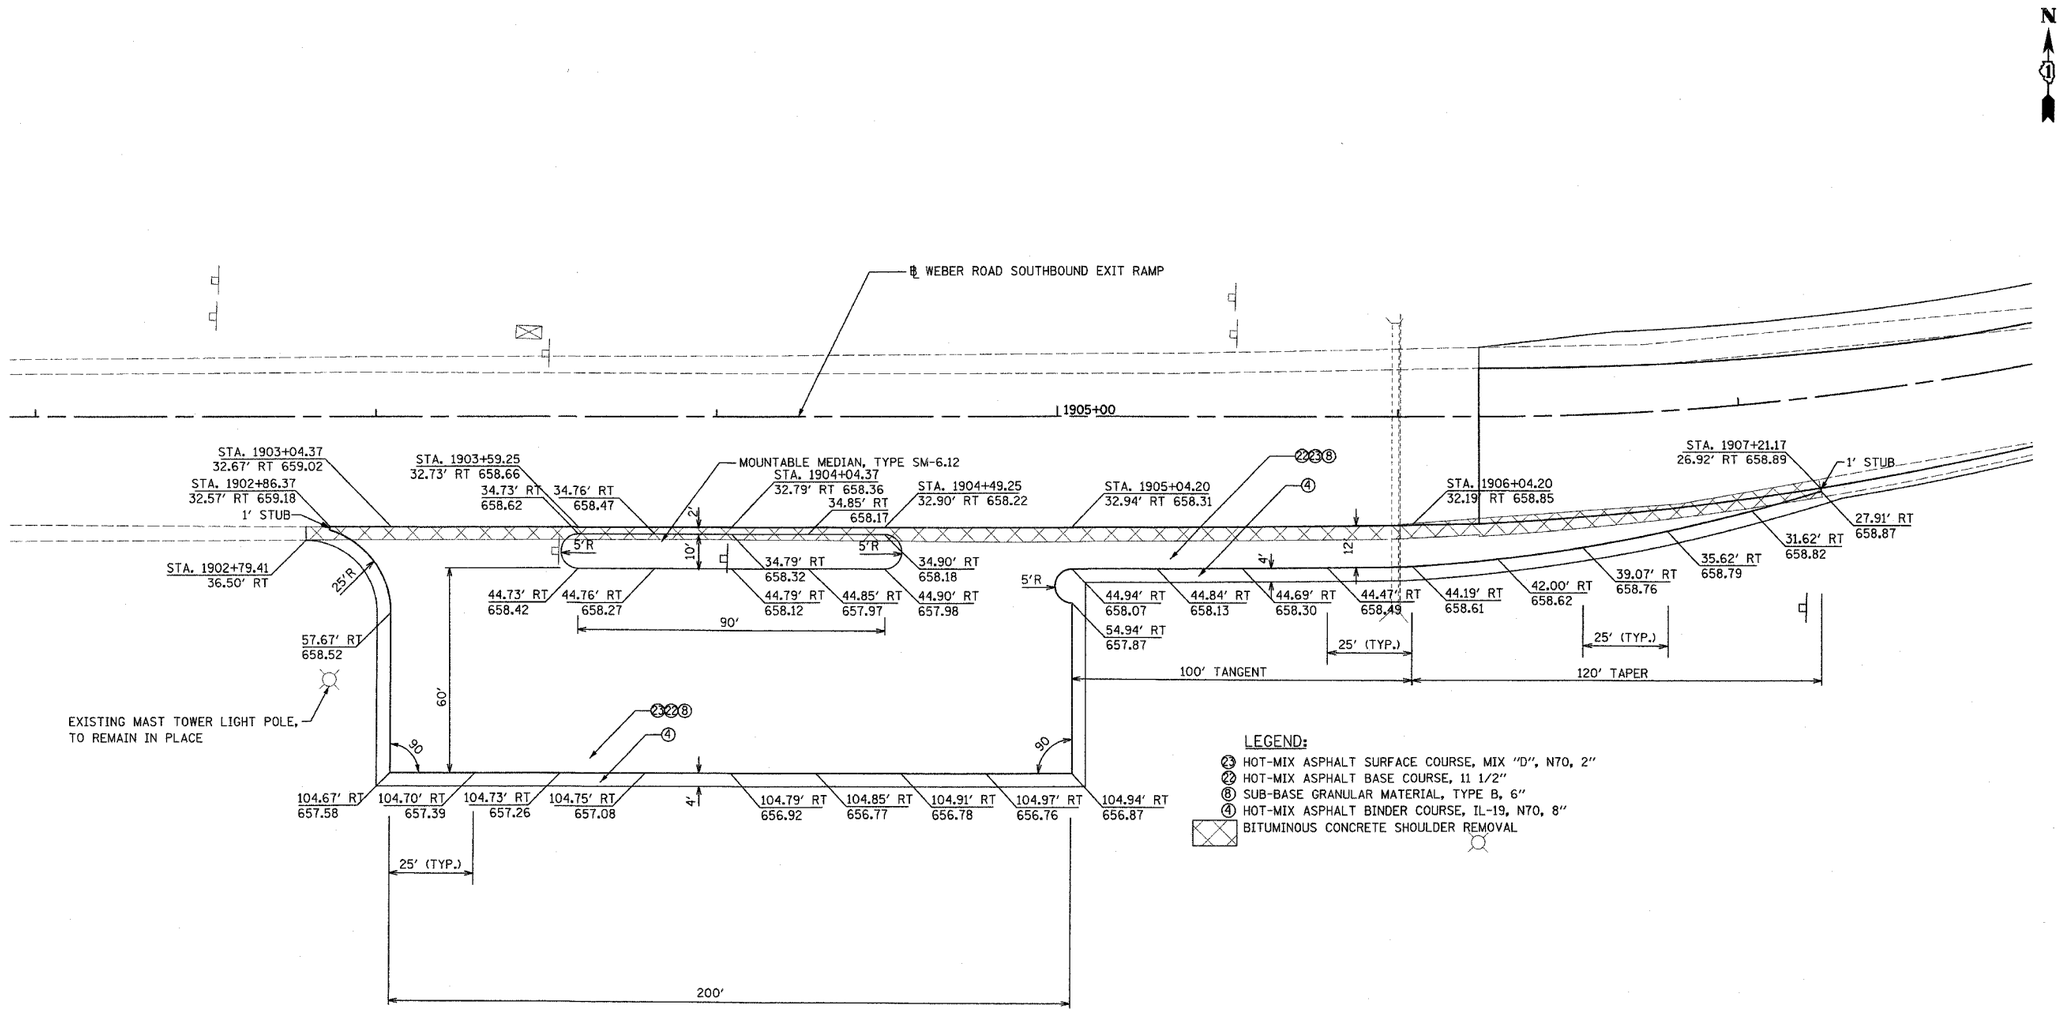

REVISIONS NAME	DATE

PB PARSONS BRINCKERHOFF

ILLINOIS DEPARTMENT OF TRANSPORTATION
FAI ROUTE 55
143RD STREET TO WEBER ROAD

ACCIDENT INVESTIGATION SITE
SOUTHBOUND EXIT RAMP AT WEBER ROAD

SCALE: 1" = 20'
DATE: 02-23-07

DRAWN BY MGH
CHECKED BY RMH

FINAL