CONTRACT NO. 60B47

F.A.I. RTE.	SECTION	COUNTY	TOTAL SHEETS	SHEET NO.
55	99 (I&2) WRS-3	WILL	305	88
STA. 787+00		TO STA. 817+00		
FED. ROAD DIST. NO.	ILLINOIS	FED. AID PROJECT		
		MOTIIA-01 OF 05		

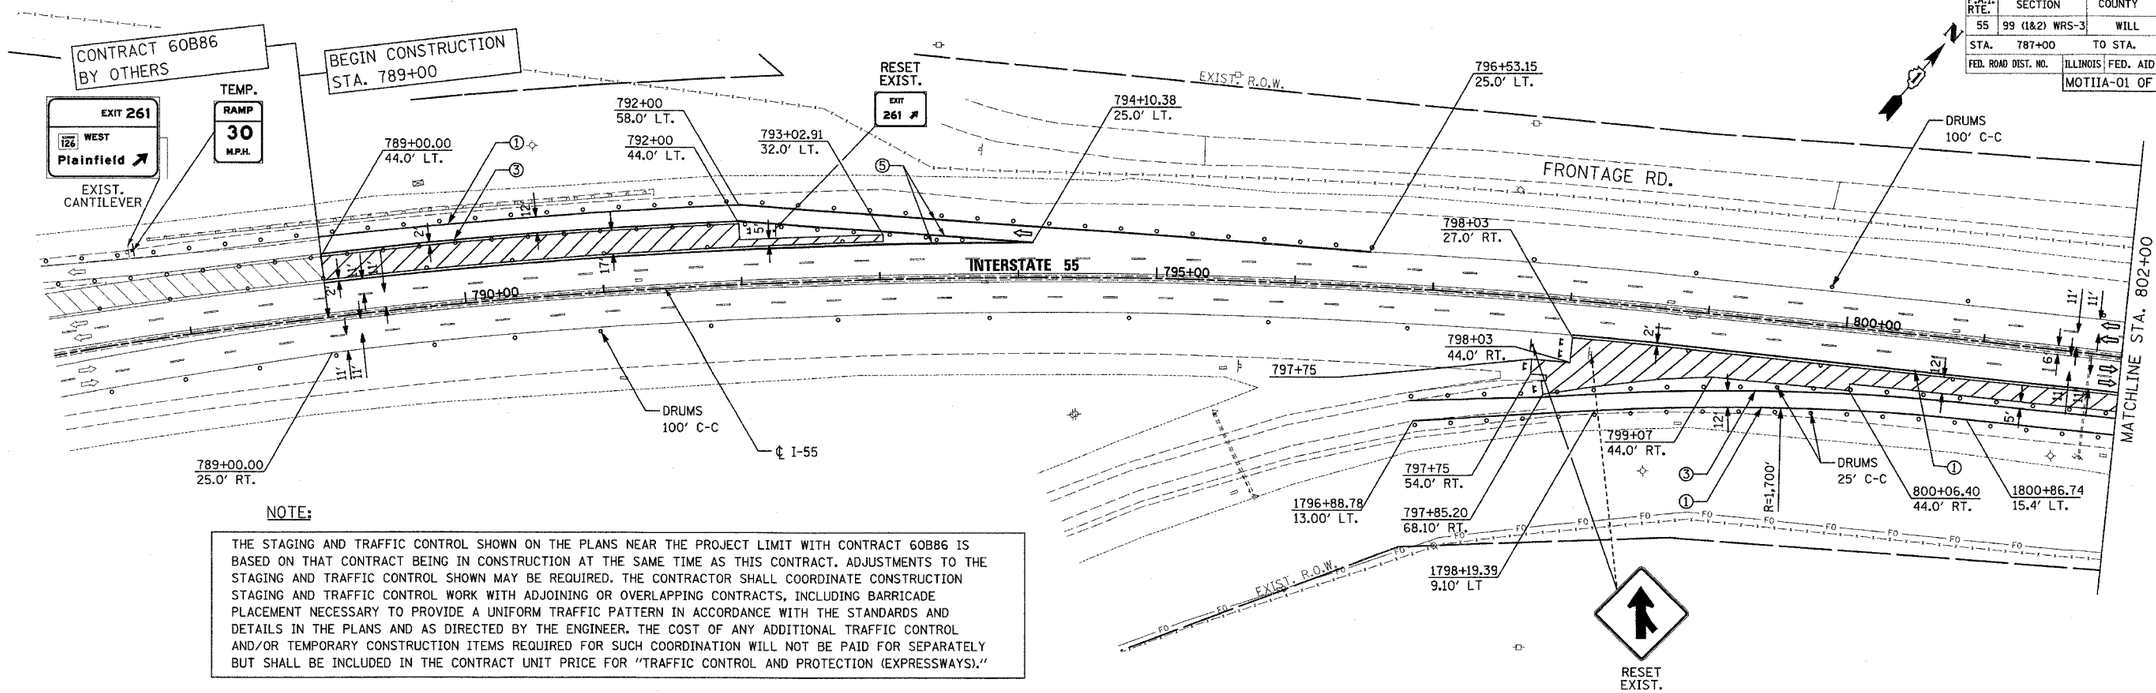

NOTE:

THE STAGING AND TRAFFIC CONTROL SHOWN ON THE PLANS NEAR THE PROJECT LIMIT WITH CONTRACT 60B86 IS BASED ON THAT CONTRACT BEING IN CONSTRUCTION AT THE SAME TIME AS THIS CONTRACT. ADJUSTMENTS TO THE STAGING AND TRAFFIC CONTROL SHOWN MAY BE REQUIRED. THE CONTRACTOR SHALL COORDINATE CONSTRUCTION STAGING AND TRAFFIC CONTROL WORK WITH ADJOINING OR OVERLAPPING CONTRACTS, INCLUDING BARRICADE PLACEMENT NECESSARY TO PROVIDE A UNIFORM TRAFFIC PATTERN IN ACCORDANCE WITH THE STANDARDS AND DETAILS IN THE PLANS AND AS DIRECTED BY THE ENGINEER. THE COST OF ANY ADDITIONAL TRAFFIC CONTROL AND/OR TEMPORARY CONSTRUCTION ITEMS REQUIRED FOR SUCH COORDINATION WILL NOT BE PAID FOR SEPARATELY BUT SHALL BE INCLUDED IN THE CONTRACT UNIT PRICE FOR "TRAFFIC CONTROL AND PROTECTION (EXPRESSWAYS)."

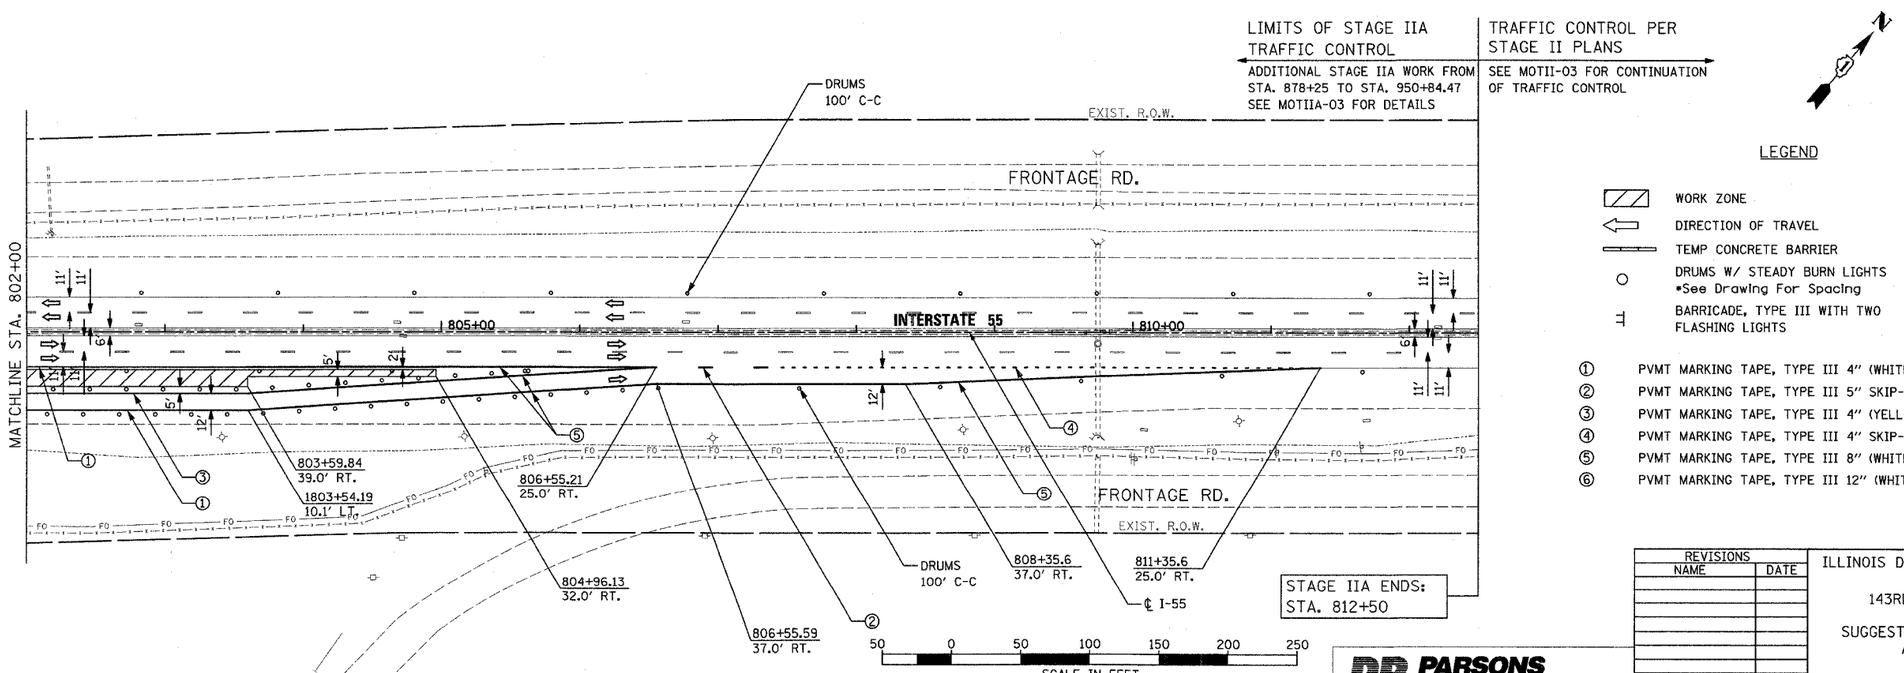

LEGEND

- WORK ZONE
- DIRECTION OF TRAVEL
- TEMP CONCRETE BARRIER
- DRUMS W/ STEADY BURN LIGHTS *See Drawing For Spacing
- BARRICADE, TYPE III WITH TWO FLASHING LIGHTS

① PVMT MARKING TAPE, TYPE III 4" (WHITE)
② PVMT MARKING TAPE, TYPE III 5" SKIP-DASH (WHITE-30 FT/10 FT)
③ PVMT MARKING TAPE, TYPE III 4" (YELLOW)
④ PVMT MARKING TAPE, TYPE III 4" SKIP-DASH (WHITE-6 FT/2 FT)
⑤ PVMT MARKING TAPE, TYPE III 8" (WHITE)
⑥ PVMT MARKING TAPE, TYPE III 12" (WHITE)

STAGE IIA

REVISIONS NAME	DATE

ILLINOIS DEPARTMENT OF TRANSPORTATION
FAI ROUTE 55
143RD STREET TO WEBER ROAD

SUGGESTED STAGES OF CONSTRUCTION AND TRAFFIC CONTROL

PB PARSONS BRINCKERHOFF

SCALE: 1" = 50'
DATE: 02-23-07
DRAWN BY: TJR
CHECKED BY: DM

FINAL