CONTRACT NO. 60B47

F.A.P. RTE.	SECTION	COUNTY	TOTAL SHEETS	SHEET NO.
55	100 (1&2) I-9	WILL	305	144
STA. 922+00	TO STA. 937+00			
FED. ROAD DIST. NO.	ILLINOIS	FED. AID PROJECT		
	PVMRK- 10 OF 30			

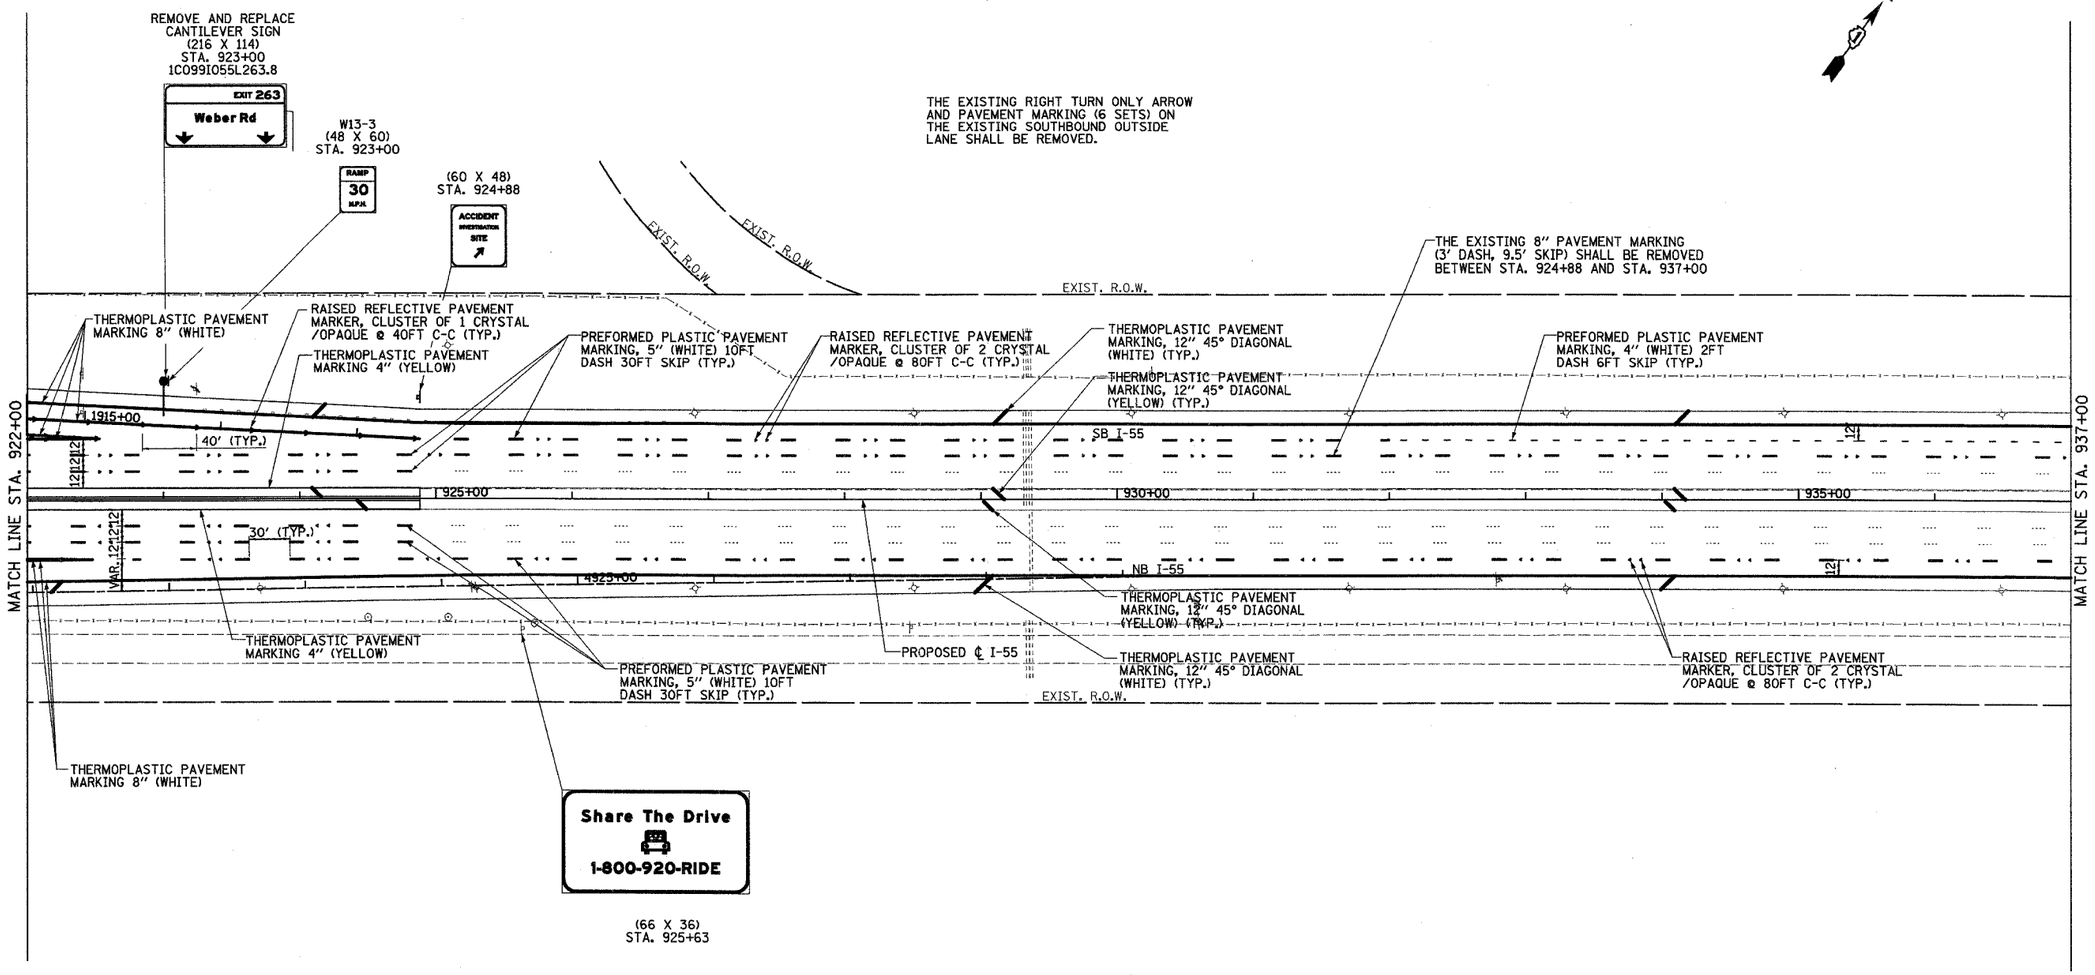

50 0 50 100 150 200 250
SCALE IN FEET

DAVID MASON & ASSOCIATES
Civil Engineering
Structural Engineering
Surveying
446 E. Illinois, Suite 640
Chicago, IL 60611
(312) 942-9600

PB PARSONS BRINCKERHOFF

REVISIONS	
NAME	DATE

ILLINOIS DEPARTMENT OF TRANSPORTATION
F.A.I. I-55
143rd STREET TO WEBER ROAD

PAVEMENT MARKING
AND SIGNING PLANS

SCALE: 1" = 50'
DATE: FEBRUARY 23, 2007
DRAWN BY: JPS
CHECKED BY: SE

FINAL

2/16/2007 9:49:24 AM