CONTRACT NO. 60B47

F.A. RTE.	SECTION	COUNTY	TOTAL SHEETS	SHEET NO.
55	99 (1&2) WRS-3	WILL	305	242
STA. 855+00.00		TO STA. 856+00.00		
FED. ROAD DIST. NO.	ILLINOIS	FED. AID PROJECT		

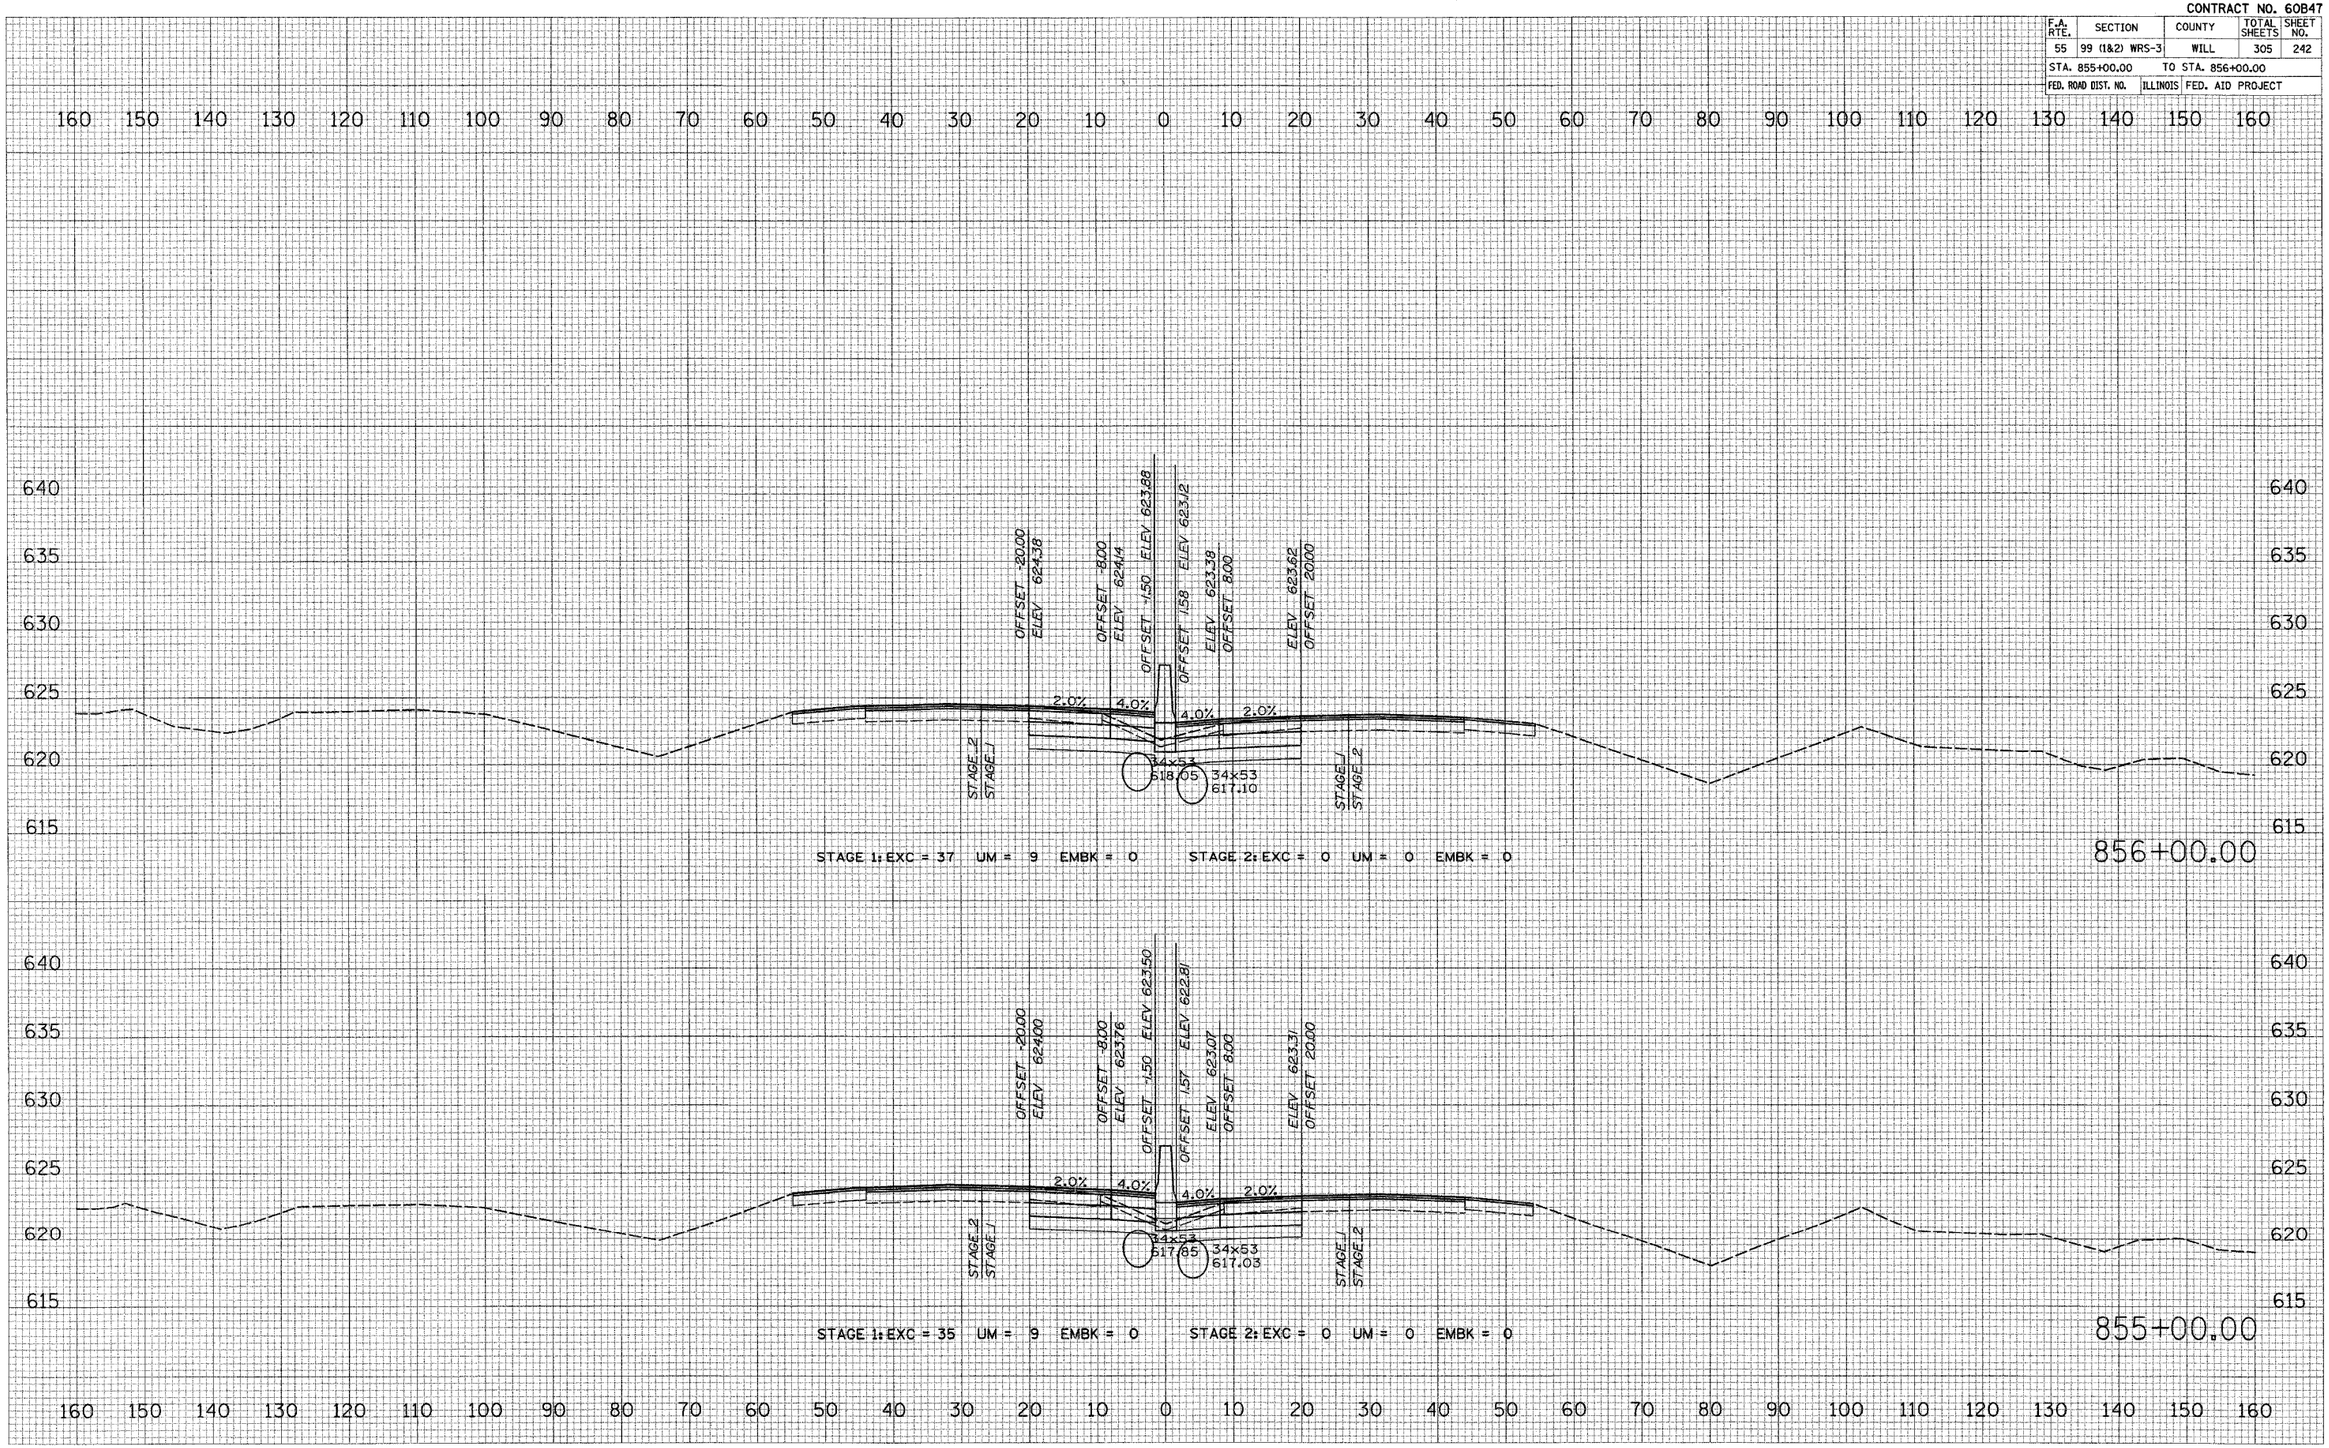

I–55 MAINLINE

FINAL SURVEY: ORIGINAL SURVEY | SURVEYED | PLOTTED | TEMPLATE | NOTE BOOK | AREAS CHECKED | NO. | BY | DATE

PLOT DATE = 2/20/20
FILE NAME = #FILE#
PLOT SCALE = #SCALE#
USER NAME = #USER#