CONTRACT NO. 60B47

F.A. RTE.	SECTION	COUNTY	TOTAL SHEETS	SHEET NO.
55	99 (1&2) WRS-3	WILL	305	268
STA. 906+00.00		TO STA. 907+00.00		
FED. ROAD DIST. NO.	ILLINOIS	FED. AID PROJECT		

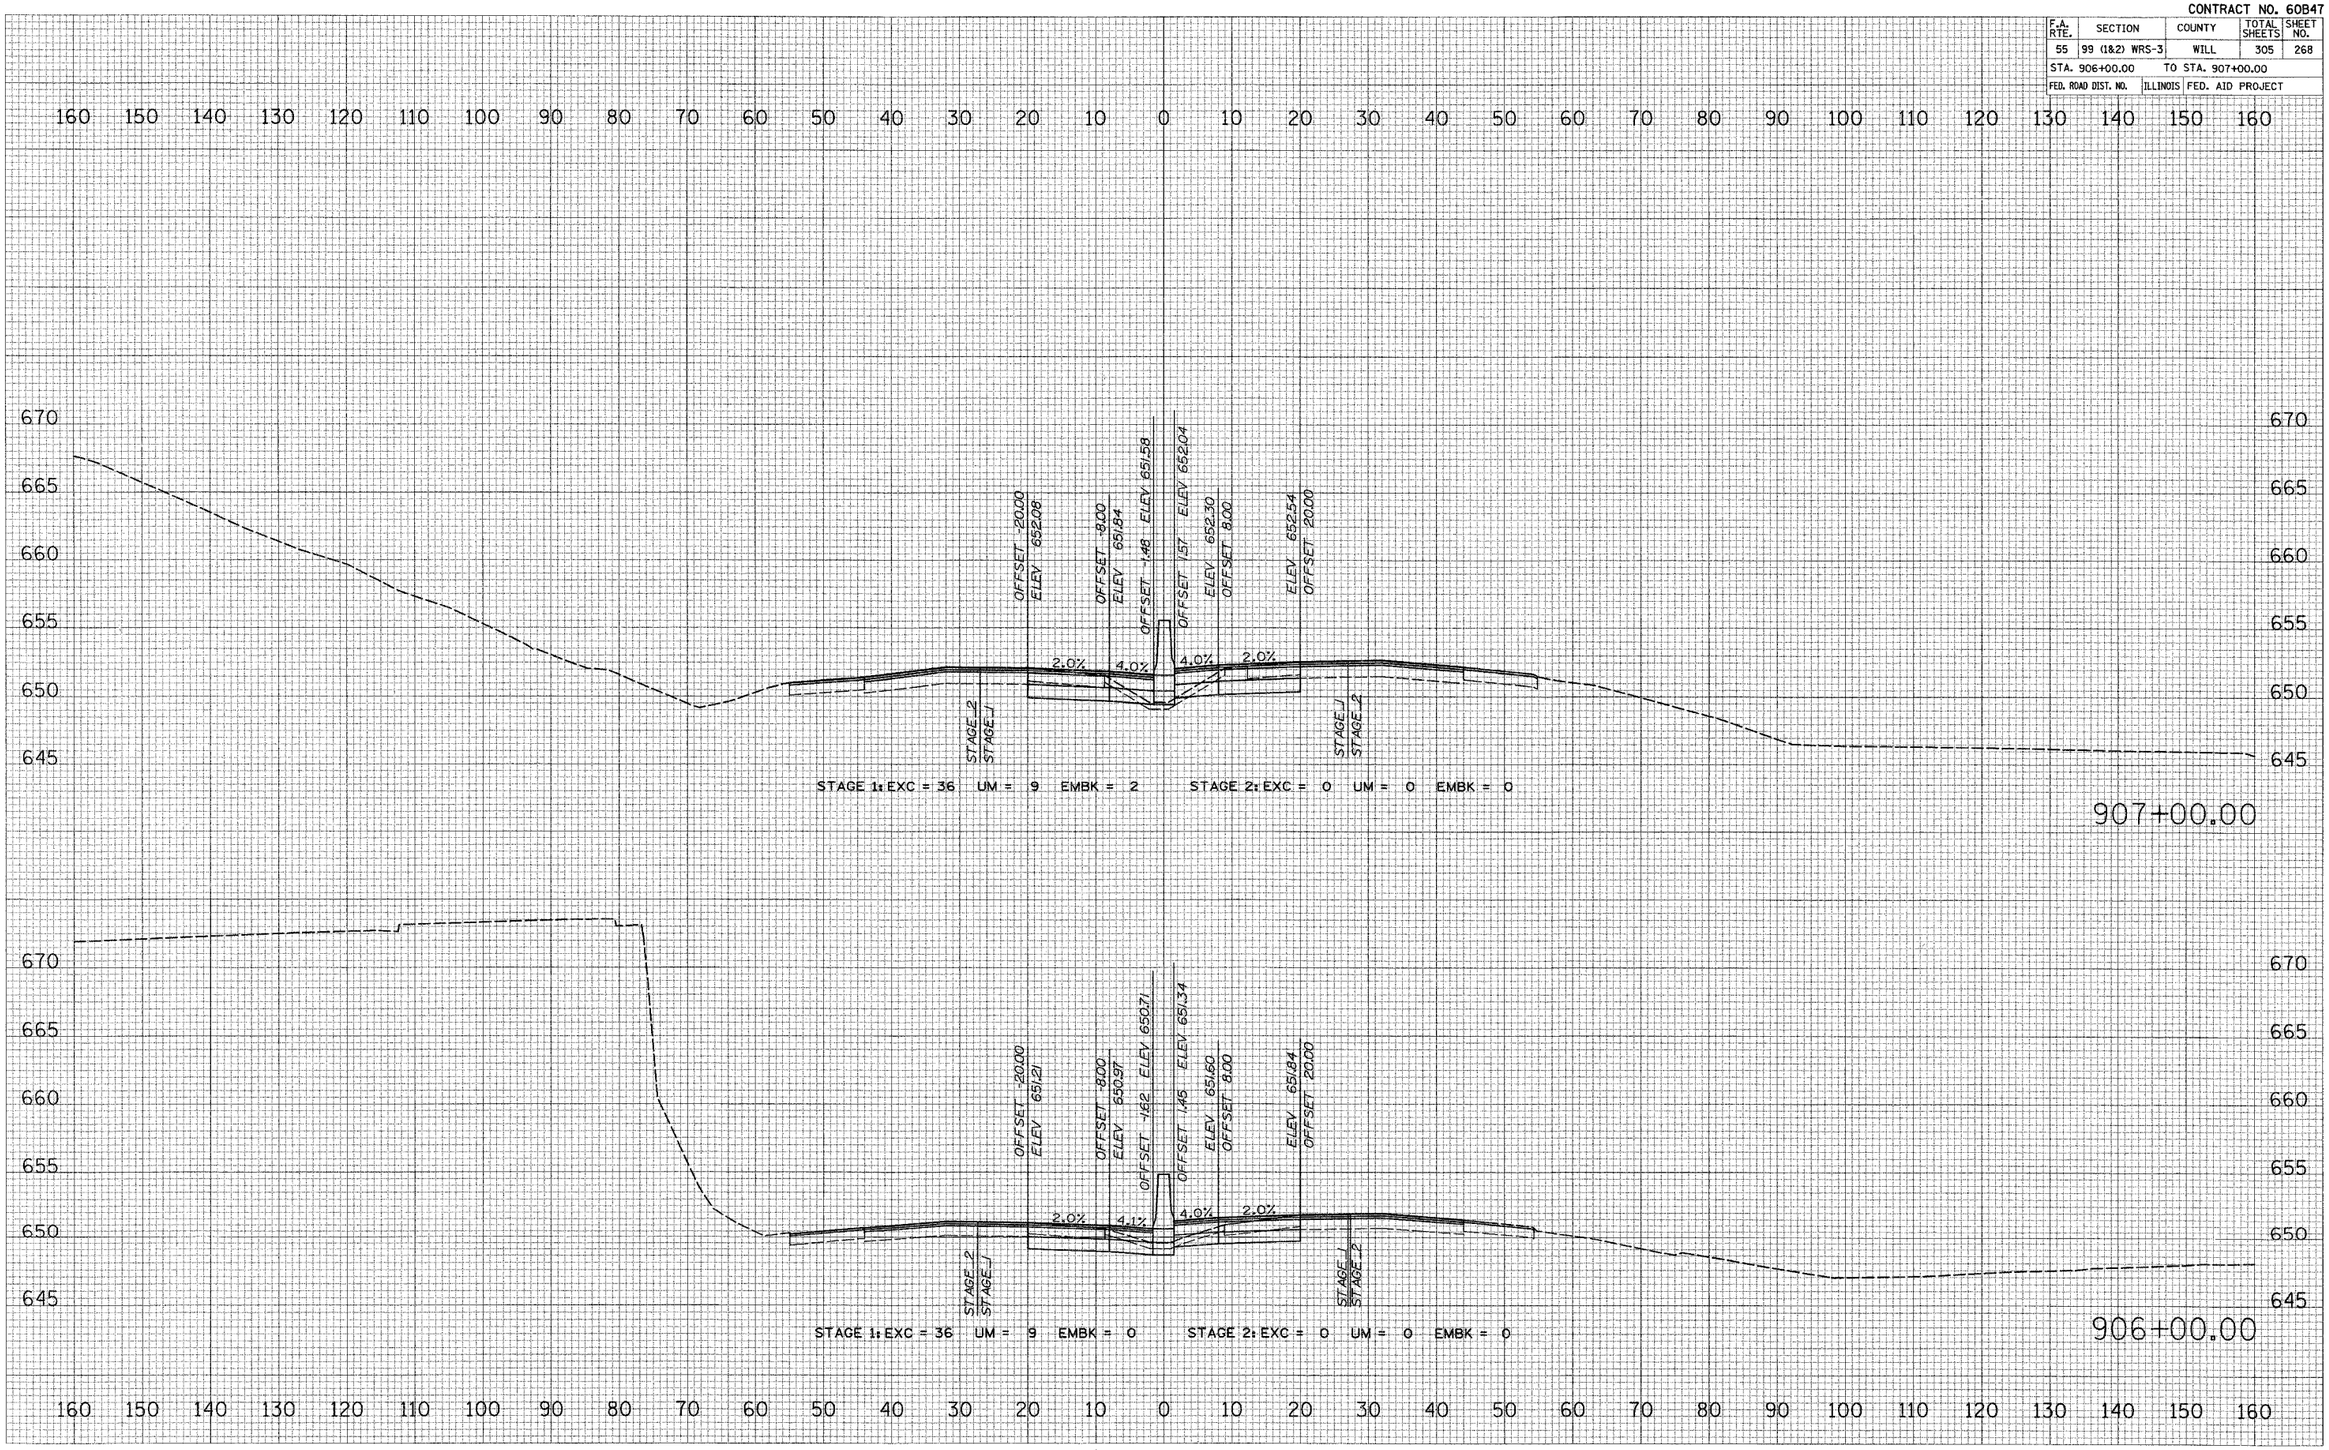

I–55 MAINLINE

ORIGINAL SURVEY	DATE
SURVEYED	
PLOTTED	
TEMPLATE	
NOTE BOOK	
AREAS CHECKED	
NO.	BY

FINAL SURVEY	DATE
SURVEYED	
PLOTTED	
TEMPLATE	
NOTE BOOK	
AREAS CHECKED	
NO.	BY

PLOT DATE = 2/28/28
FILE NAME = #FILE#
PLOT SCALE = #SCALE#
USER NAME = #USER#