CONTRACT NO. 60B47

F.A. RTE.	SECTION	COUNTY	TOTAL SHEETS	SHEET NO.
55	99 (1&2) WRS-3	WILL	305	302
STA. 3899+94.31		TO STA. 3900+39.32		
FED. ROAD DIST. NO.	ILLINOIS	FED. AID PROJECT		

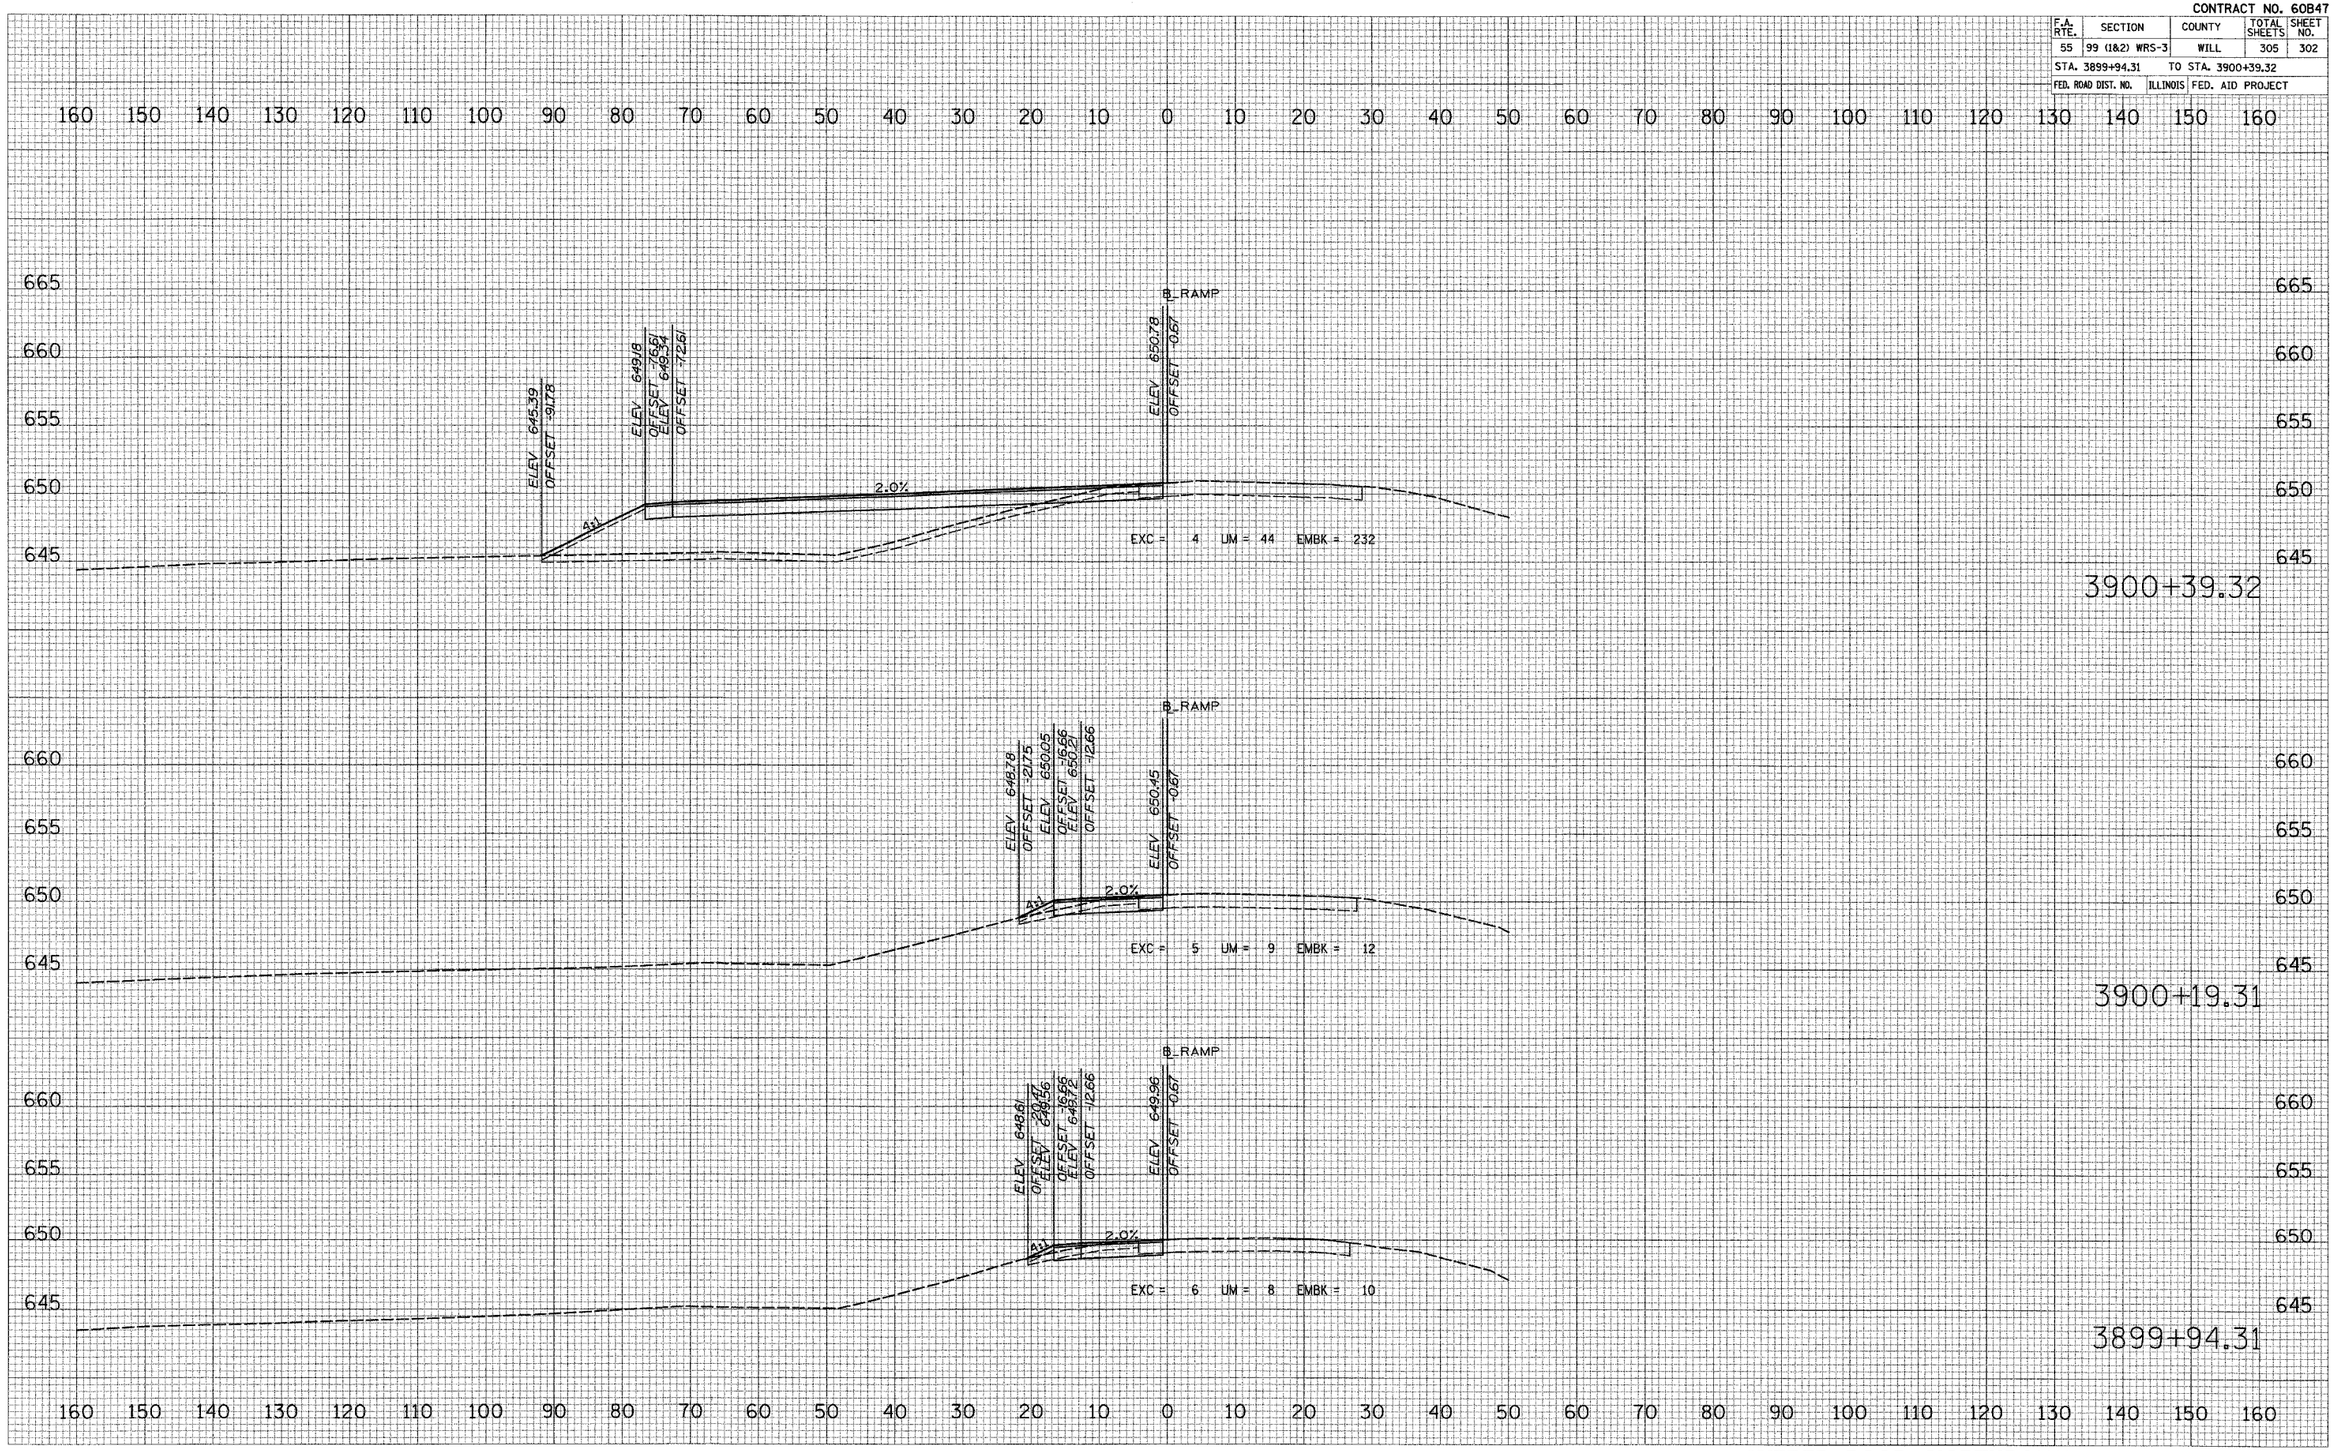

FINAL SURVEY — NO. — SURVEYED — PLOTTED — NOTE BOOK — AREAS CHECKED — BY — DATE

ORIGINAL SURVEY — NO. — SURVEYED — PLOTTED — NOTE BOOK — AREAS CHECKED — BY — DATE

PLOT DATE = 2/15/2007
FILE NAME = c:\FILE\$
PLOT SCALE = #SCALE#
USER NAME = #USER#

WEBER ROAD NORTHBOUND EXIT FROM I–55