CONTRACT NO. 60B79

F.A. RTE.	SECTION	COUNTY	TOTAL SHEETS	SHEET NO.
290	2006-030 I	COOK	78	22
STA.		TO STA.		
FED. ROAD DIST. NO.	ILLINOIS	FED. AID PROJECT		

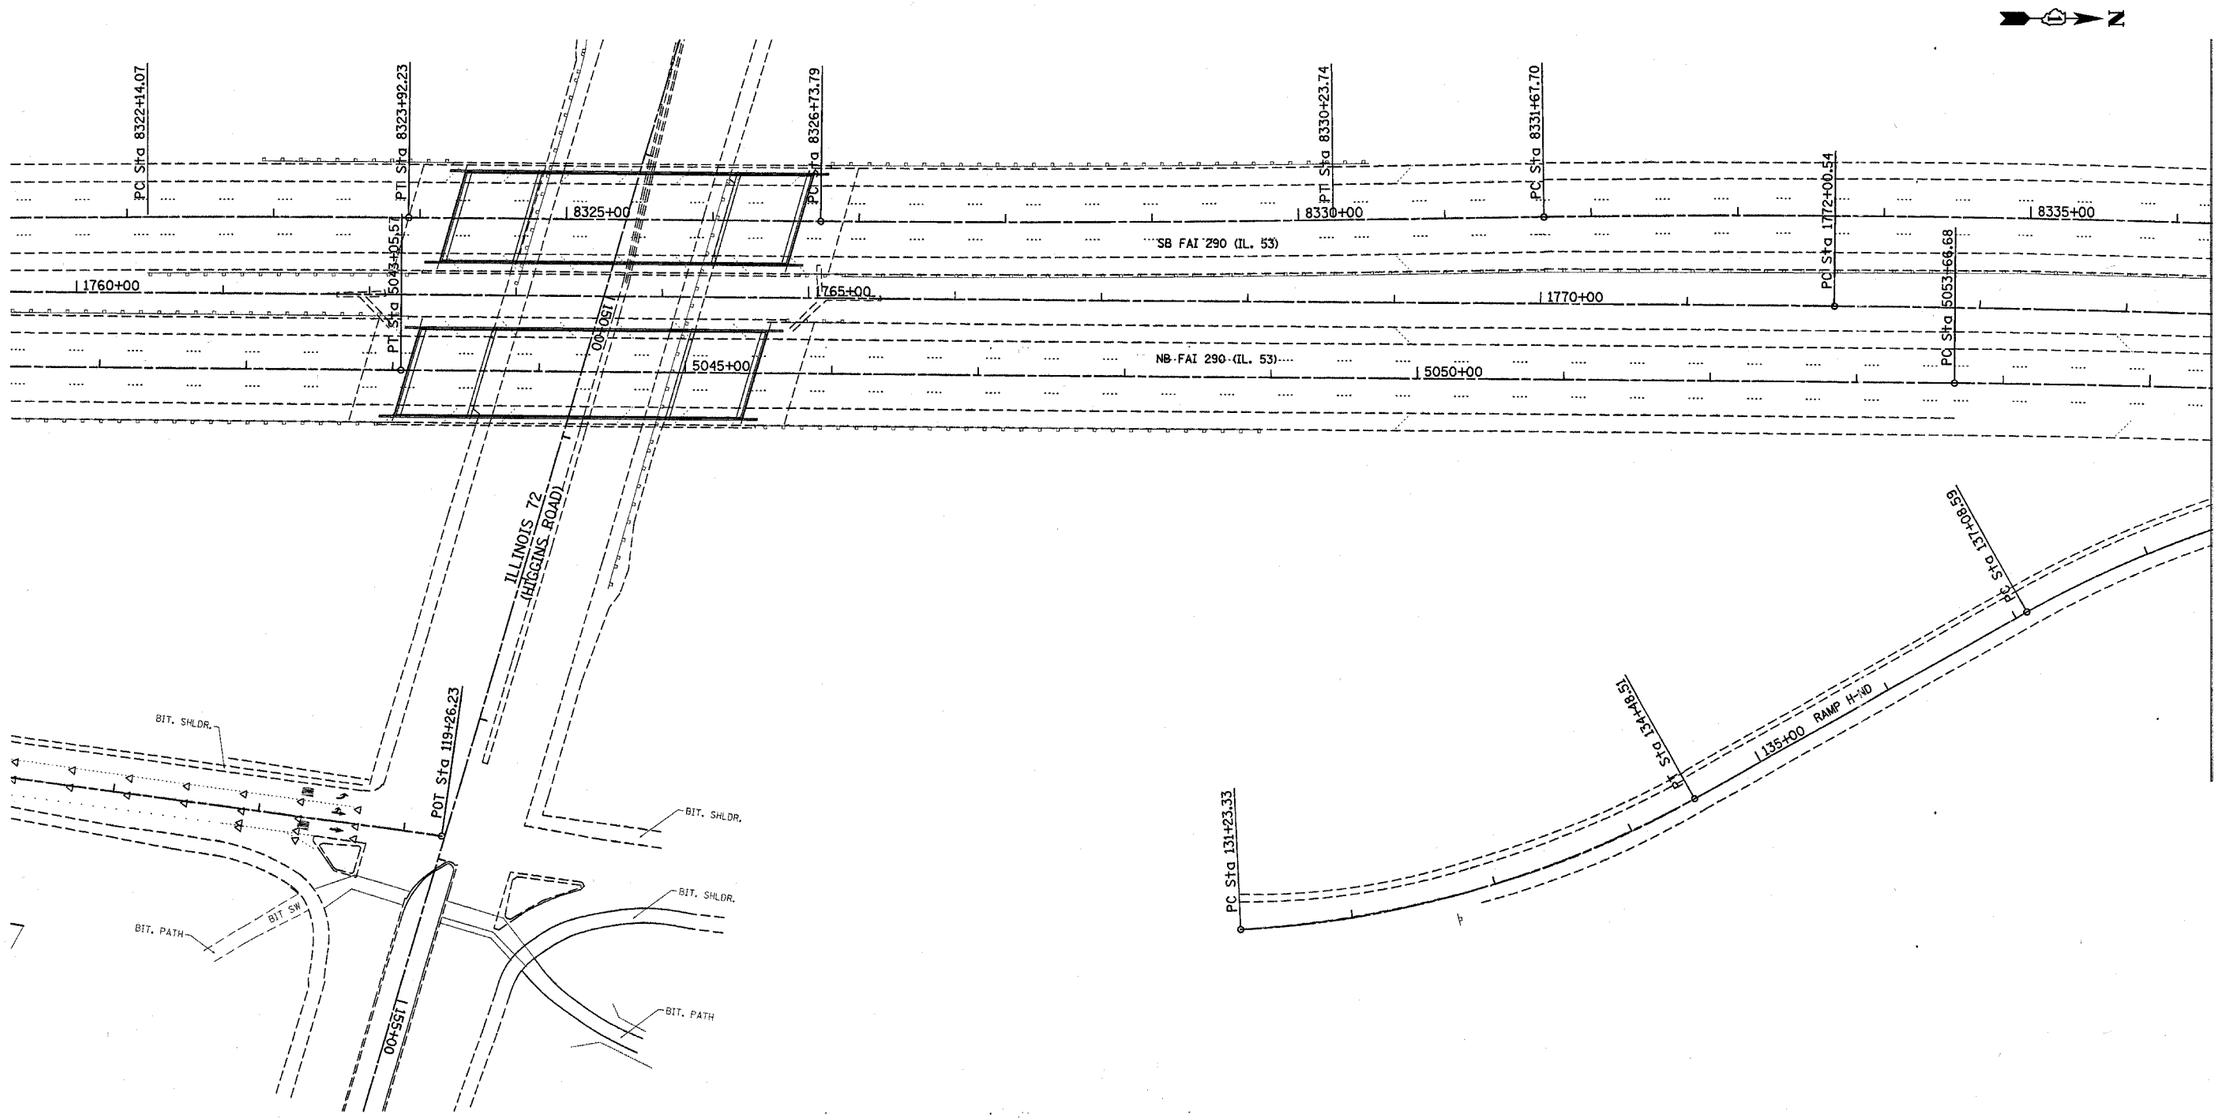

REVISIONS	
NAME	DATE

ILLINOIS DEPARTMENT OF TRANSPORTATION

TRAFFIC CONTROL STAGING

Stage 2

SCALE: VERT. HORIZ.

DATE

DRAWN BY

CHECKED BY

PLOT DATE = 4/17/2007
FILE NAME = c:\projects\cltf2886\designaa.dgn
PLOT SCALE = 51.0000 ' / IN.
USER NAME = ritchiaro