CONTRACT NO. 60B79

| F.A. RTE. | SECTION | COUNTY | TOTAL SHEETS | SHEET NO. |
|---|---|---|---|---|
| 290 | 2006-030 I | COOK | 78 | 37 |
| STA. | TO STA. | | | |
| FED. ROAD DIST. NO. | ILLINOIS | FED. AID PROJECT | | |

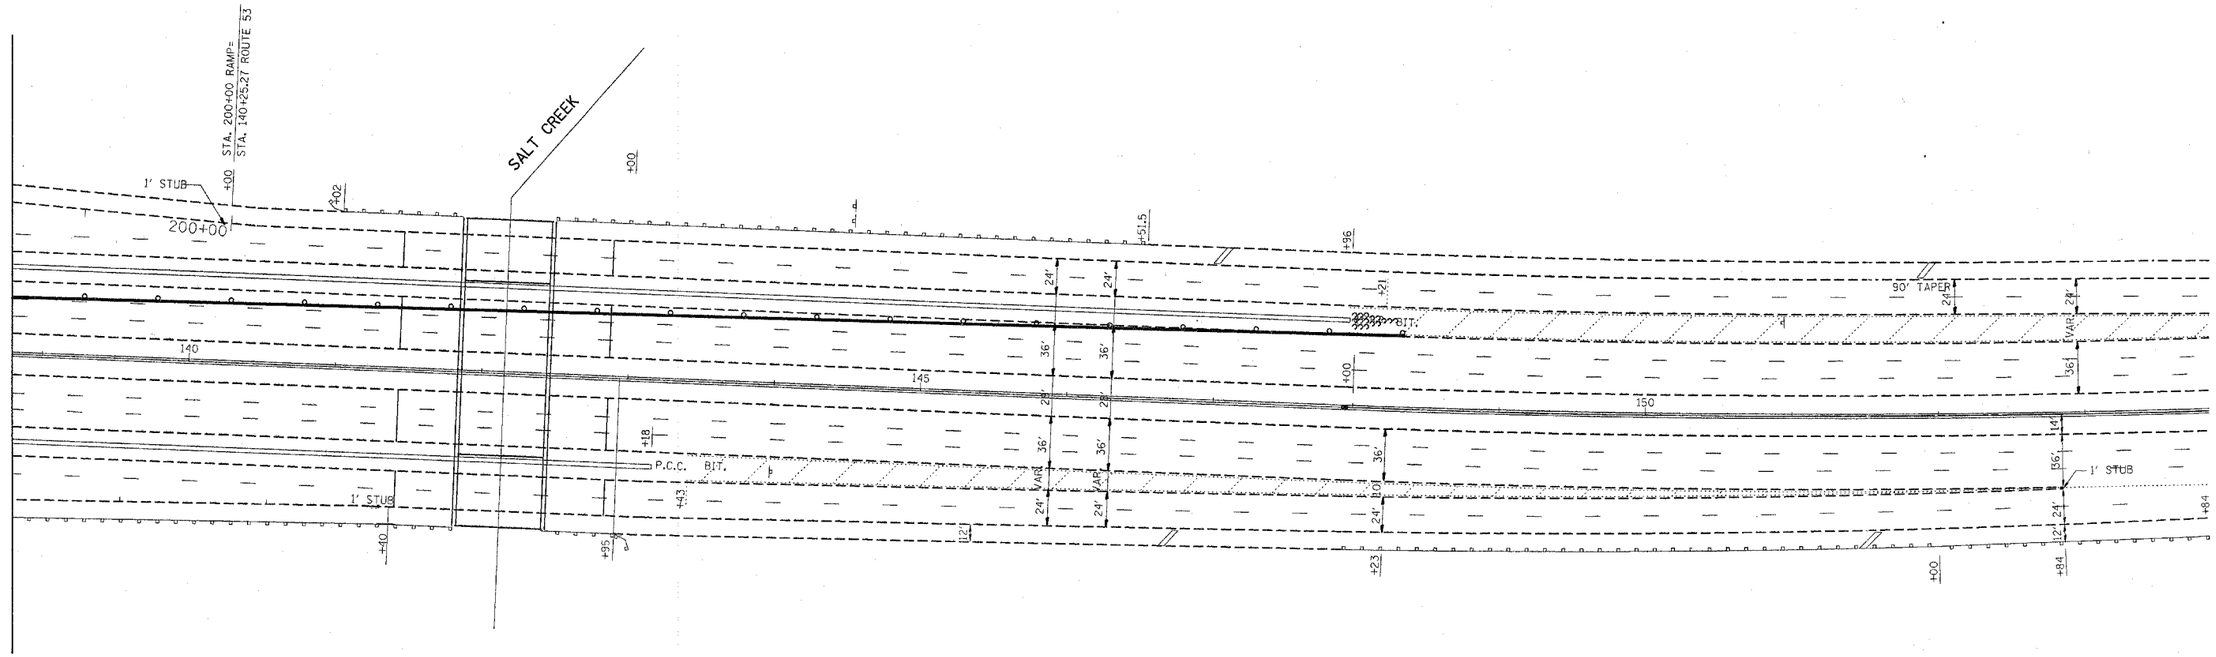


| REVISIONS NAME | DATE |
|---|---|
| | |

ILLINOIS DEPARTMENT OF TRANSPORTATION

# TRAFFIC CONTROL STAGING
## Stage 2A

SCALE: VERT.
HORIZ.
DATE

DRAWN BY
CHECKED BY

PLOT DATE = 4/17/2007
FILE NAME = c:\projects\d12806\designaa.dgn
PLOT SCALE = 50.0000 ' / IN.
USER NAME = ritchiers