F.A.I. RTE.	SECTION	COUNTY	TOTAL SHEETS	SHEET NO.
290	2006-0301	COOK	78	52
STA.		TO STA.		
FED. ROAD DIST. NO.	ILLINOIS	FED. AID PROJECT		

CONTRACT NO. 60B79

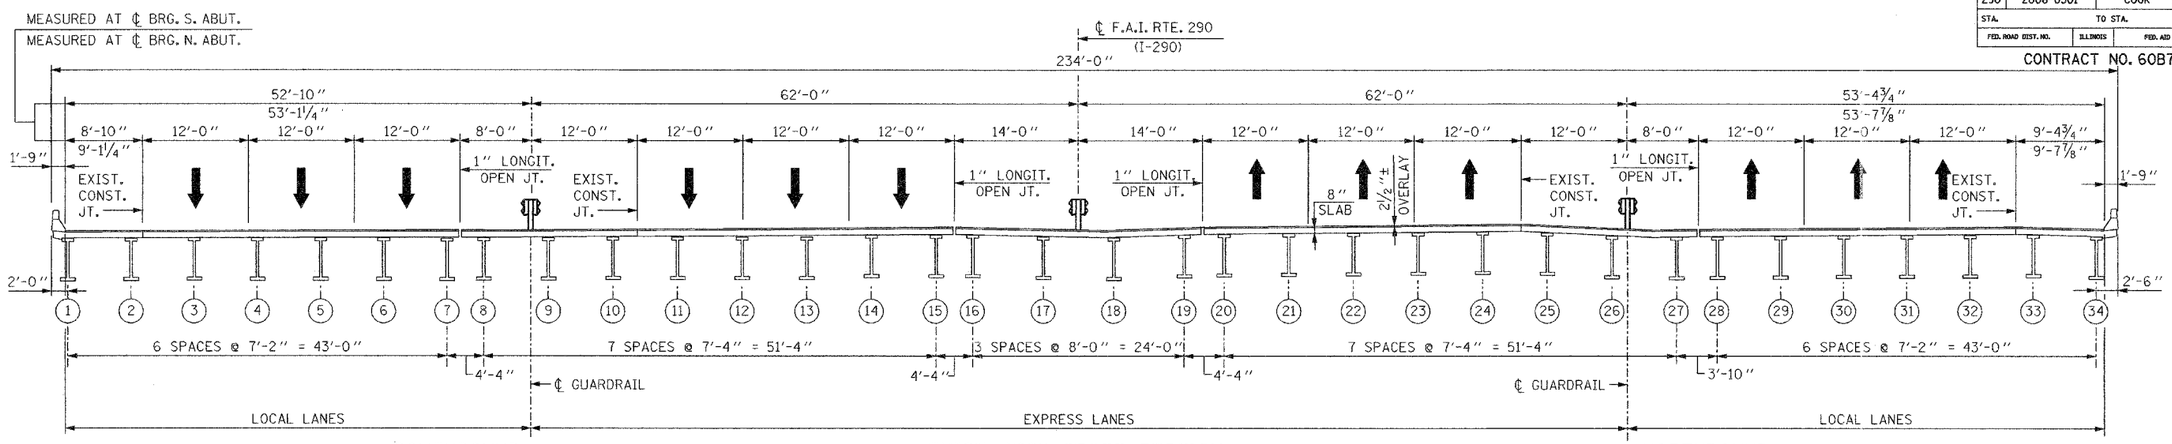

EXIST. DECK CROSS SECTION
(LOOKING NORTH)

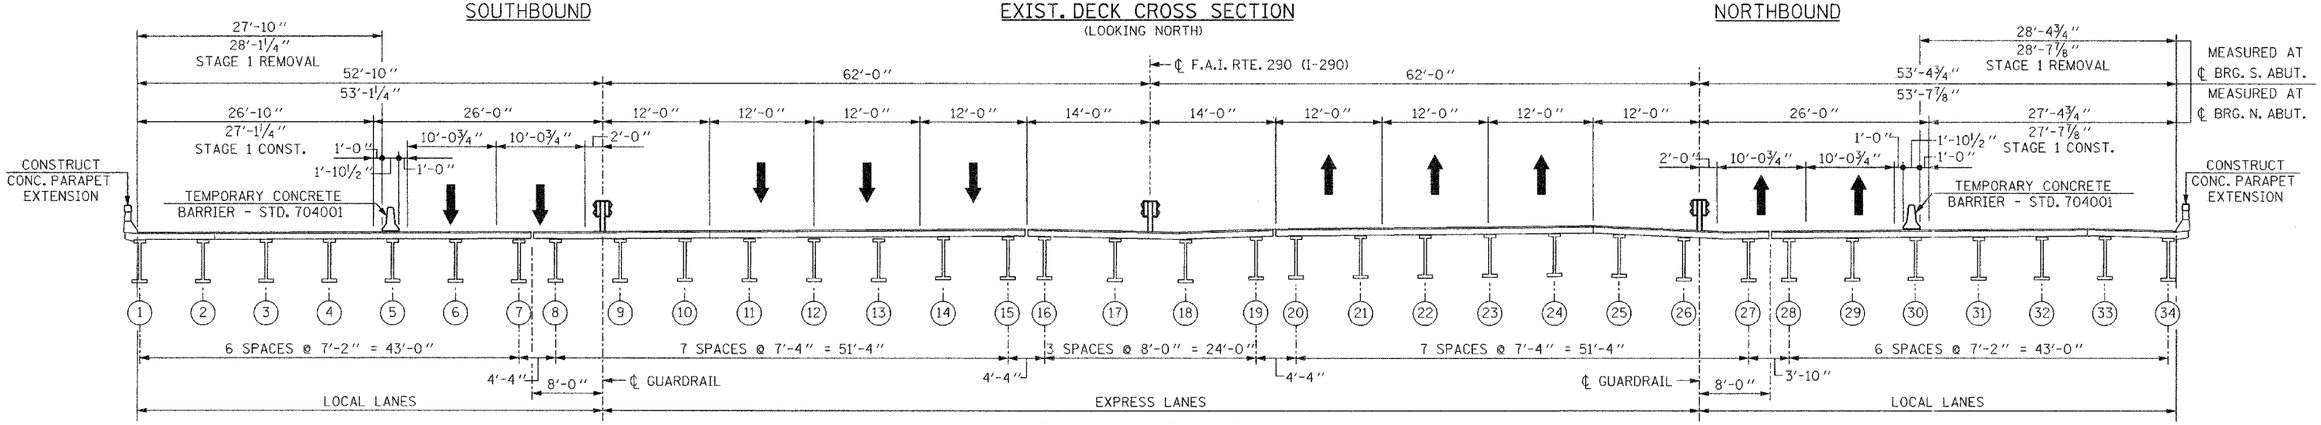

STAGE 1 CONSTRUCTION
(LOOKING NORTH)

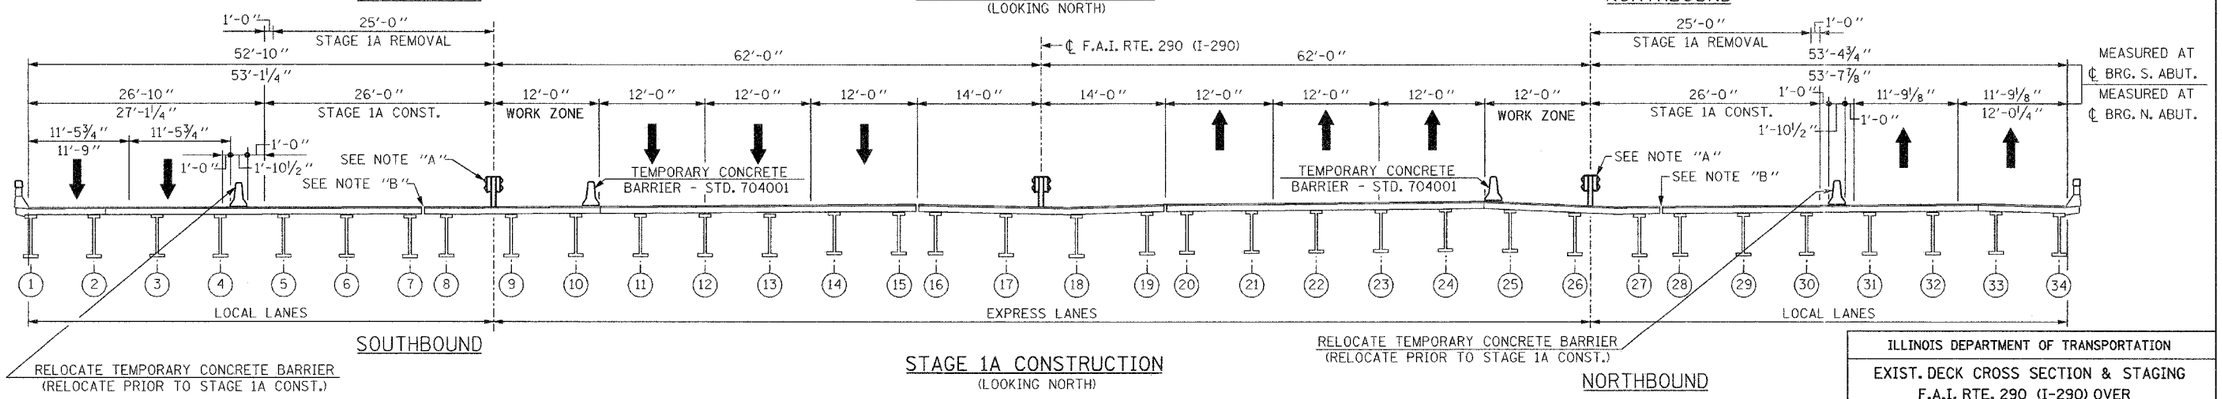

STAGE 1A CONSTRUCTION
(LOOKING NORTH)

NOTE "A"
REMOVE GUARDRAIL & REPLACE WITH CONCRETE BARRIER, DOUBLE FACE, 42 IN.

NOTE "B"
EXIST. 1" LONGITUDINAL JOINT TO BE REMOVED AND RECONSTRUCTED

BILL OF MATERIAL

DESCRIPTION	UNIT	QUANTITY
TEMPORARY CONCRETE BARRIER	FT.	910
RELOCATE TEMPORARY CONCRETE BARRIER	FT.	1,365

REVISIONS	
NAME	DATE

ILLINOIS DEPARTMENT OF TRANSPORTATION

EXIST. DECK CROSS SECTION & STAGING
F.A.I. RTE. 290 (I-290) OVER GOLF ROAD
F.A.I. RTE. 290 SECTION: 2006-0301
COOK COUNTY STATION 612+95.92
STRUCTURE NO. 016-0980

SCALE:
DATE: MAY 10, 2007
DRAWN BY: D.L./F.M.
CHECKED BY: B.N.S./J.C.N.

CHRISTIAN-ROGE & ASSOC., INC.
CHICAGO ILLINOIS

D-91-428-06