F.A.I. RTE.	SECTION	COUNTY	TOTAL SHEETS	SHEET NO.
290	2006-0301	COOK	78	54
STA.	TO STA.			
FED. ROAD DIST. NO.	ILLINOIS	FED. AID PROJECT		

SHEET S17 OF S34

CONTRACT NO. 60B79

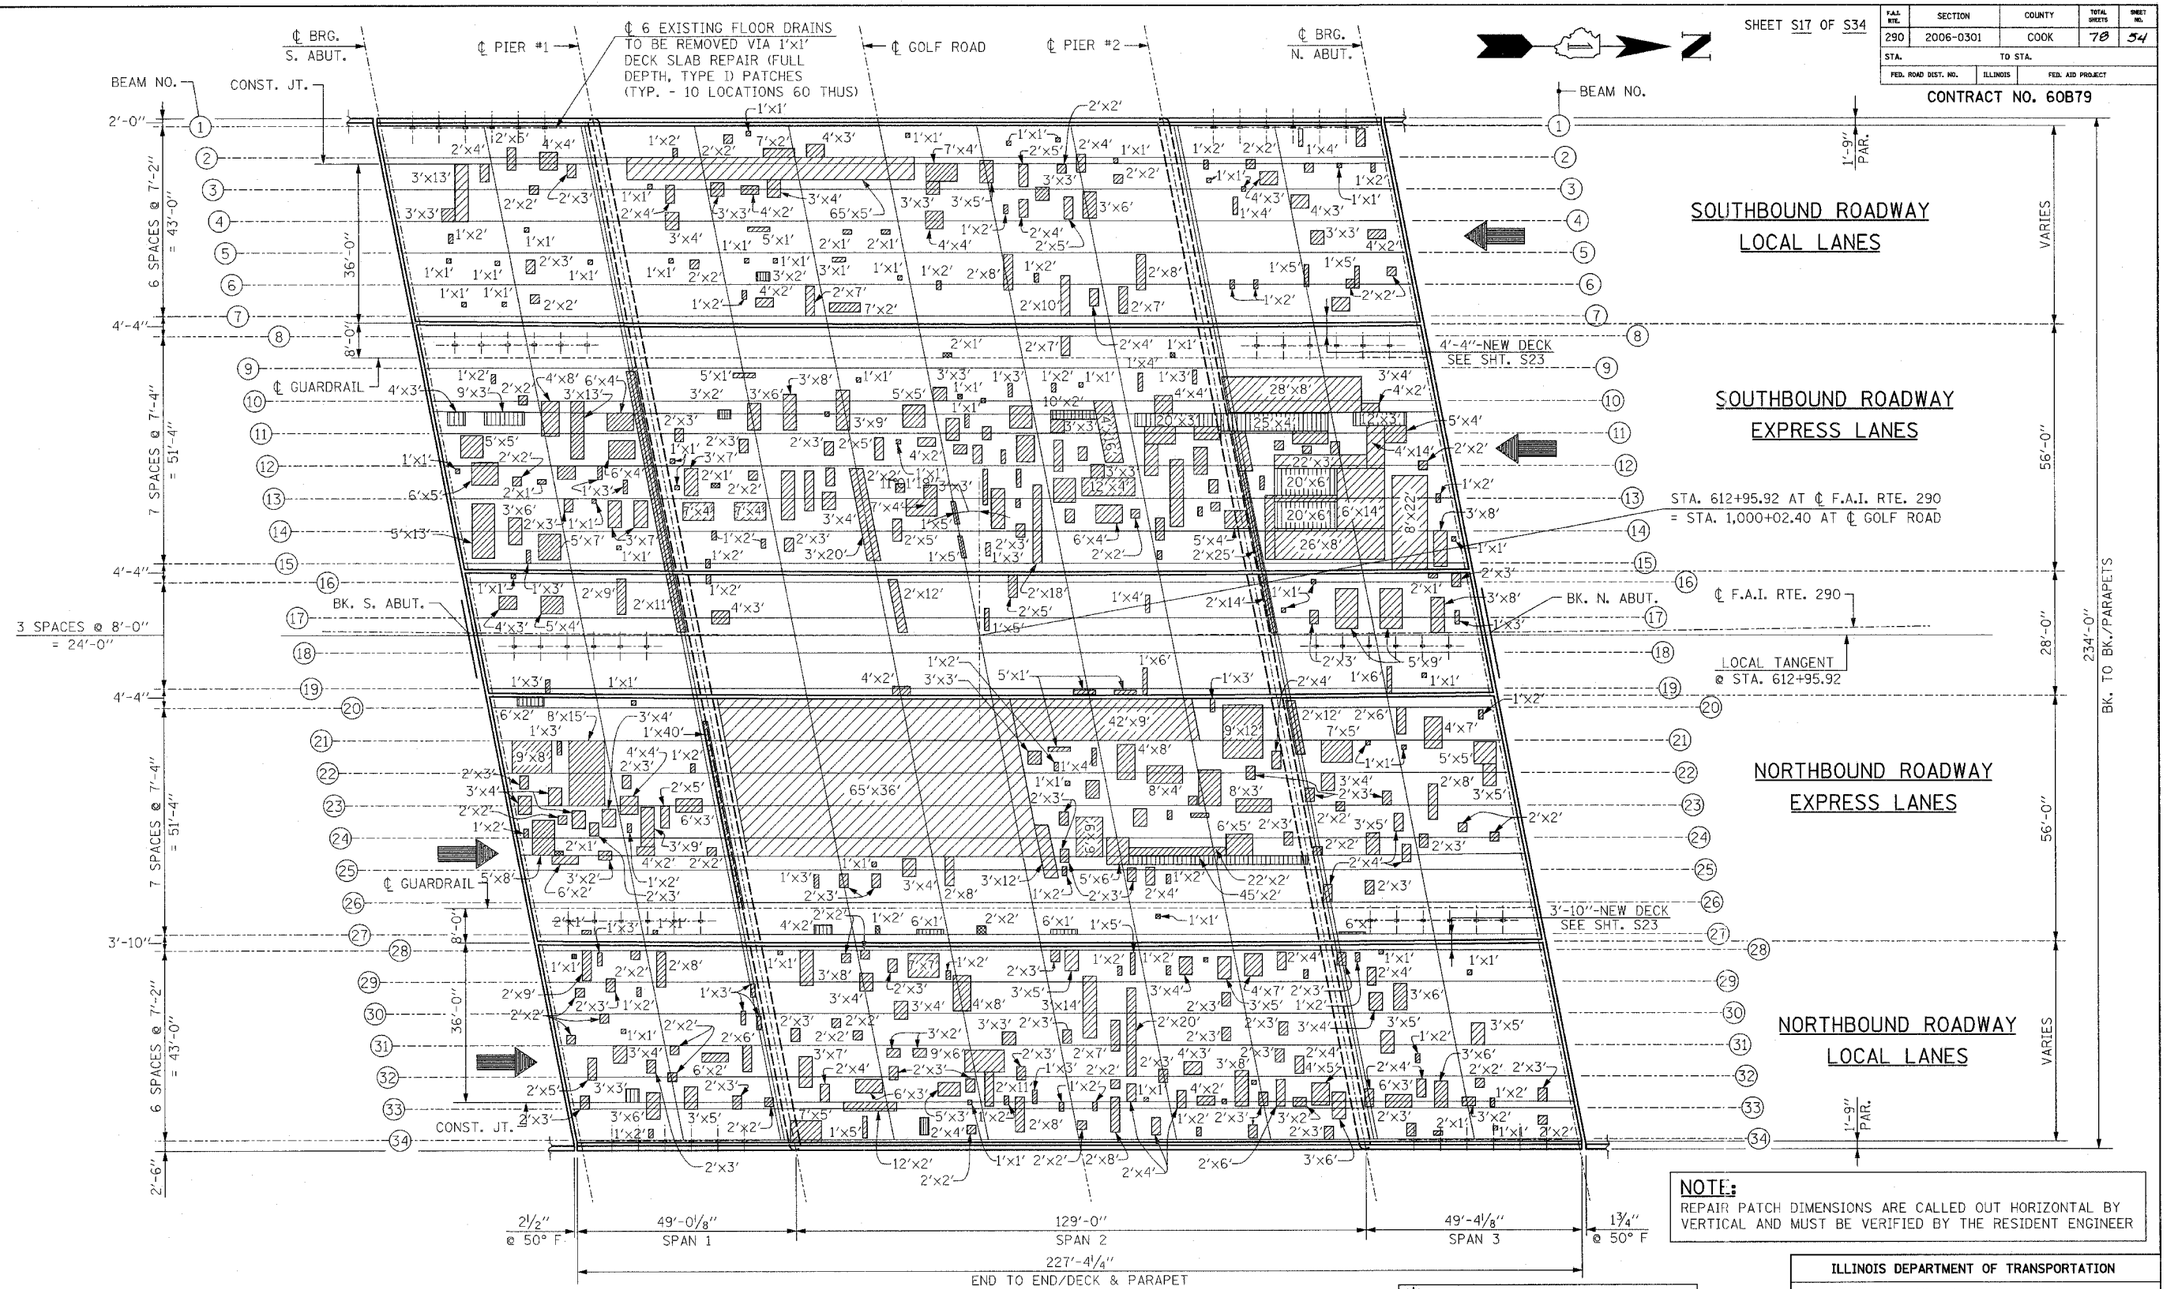

EXISTING BRIDGE DECK

NOTE:
REPAIR PATCH DIMENSIONS ARE CALLED OUT HORIZONTAL BY VERTICAL AND MUST BE VERIFIED BY THE RESIDENT ENGINEER

BILL OF MATERIAL

DESCRIPTION	UNIT	QUANTITY
DECK SLAB REPAIR (FULL DEPTH, TYPE I)	SQ. YD.	10
DECK SLAB REPAIR (FULL DEPTH, TYPE II)	SQ. YD.	91

LEGEND:
- ✱ DECK SLAB REPAIR (PARTIAL)
- DECK SLAB REPAIR (FULL DEPTH, TYPE I)
- DECK SLAB REPAIR (FULL DEPTH, TYPE II)

✱ DECK SLAB PARTIAL REPAIR PATCHES ARE SHOWN FOR INFORMATION ONLY

REVISIONS	
NAME	DATE

ILLINOIS DEPARTMENT OF TRANSPORTATION

BRIDGE DECK PATCHING
F.A.I. RTE. 290 (I-290) OVER
GOLF ROAD
F.A.I. RTE. 290 SECTION: 2006-030I
COOK COUNTY STATION 612+95.92
STRUCTURE NO. 016-0980

SCALE:
DATE: MAY 10, 2007
DRAWN BY: D.L./F.M.
CHECKED BY: B.N.S./J.C.N.

CHRISTIAN-ROGE & ASSOC., INC.
CHICAGO ILLINOIS

D-91-428-06