F.A.P. RTE.	SECTION	COUNTY	TOTAL SHEETS	SHEET NO.
303	131B (1&2) BR	McHENRY	107	91
STA.		TO STA.		
FED. ROAD DIST. NO.	ILLINOIS	FED. AID PROJECT		

CONTRACT NO. 60B83

SCALE 1" = 20'

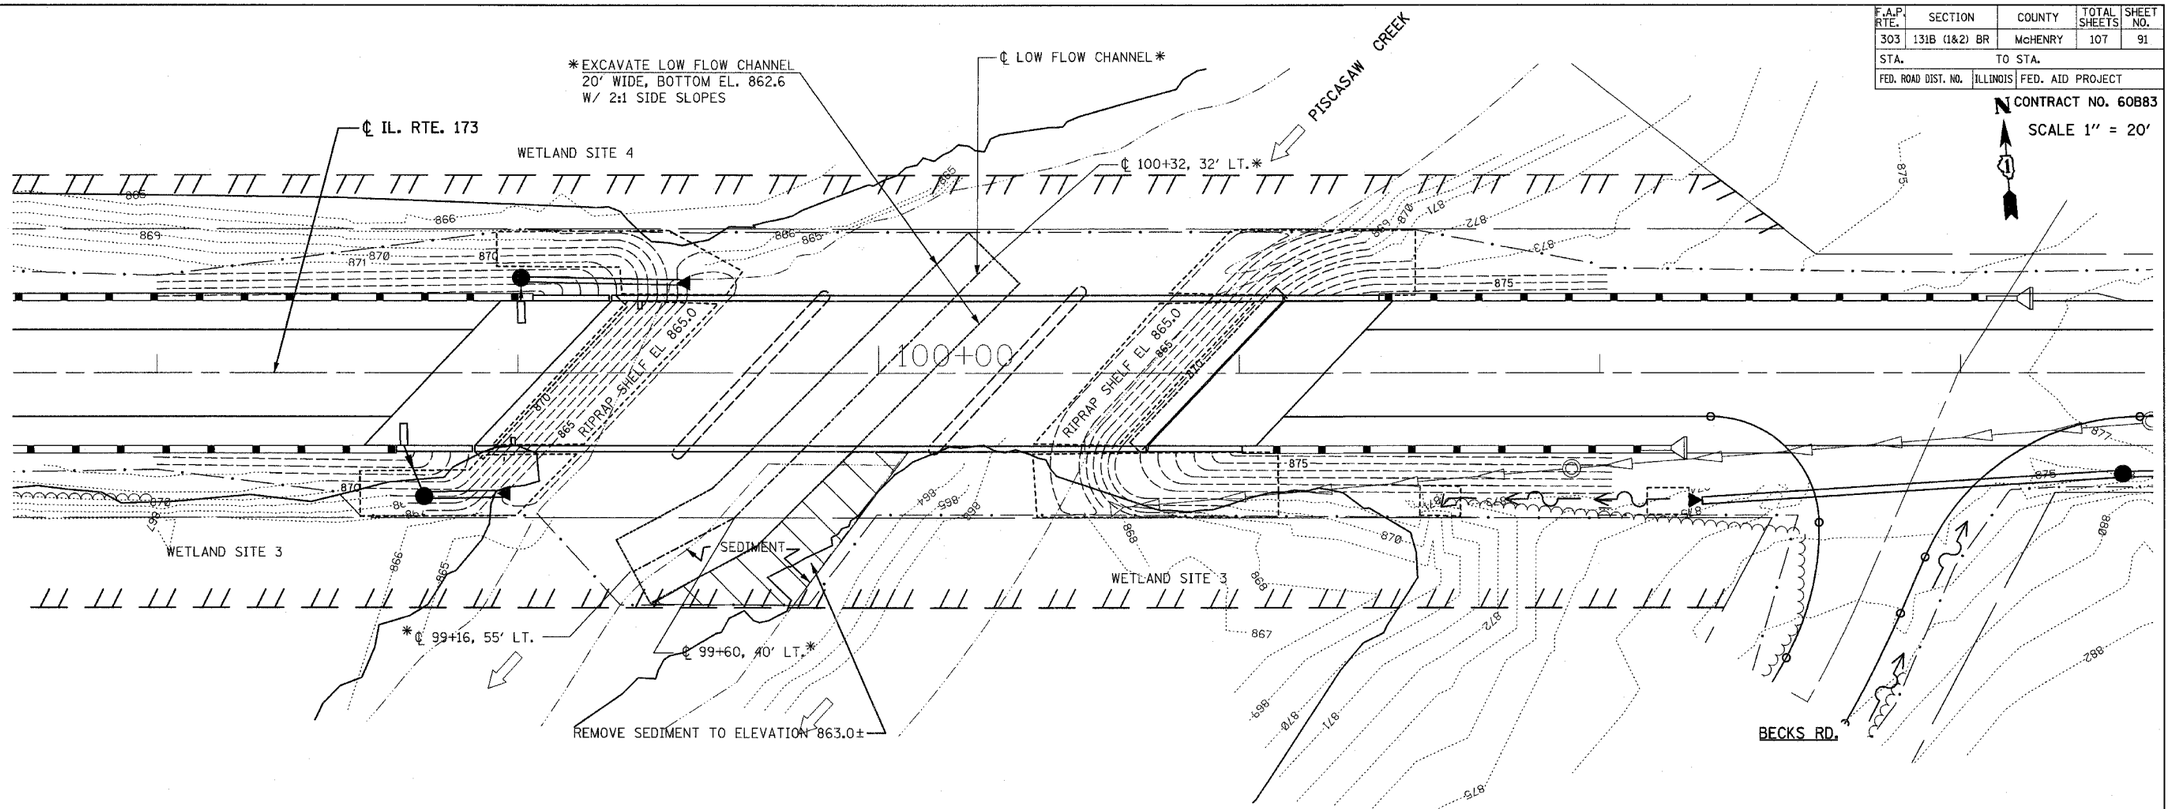

* ALIGNMENT OF THE LOW FLOW CHANNEL SHOULD BE BE ADJUSTED BY THE ENGINEER BASED ON THE EXISTING STREAM ALIGNMENTVERI

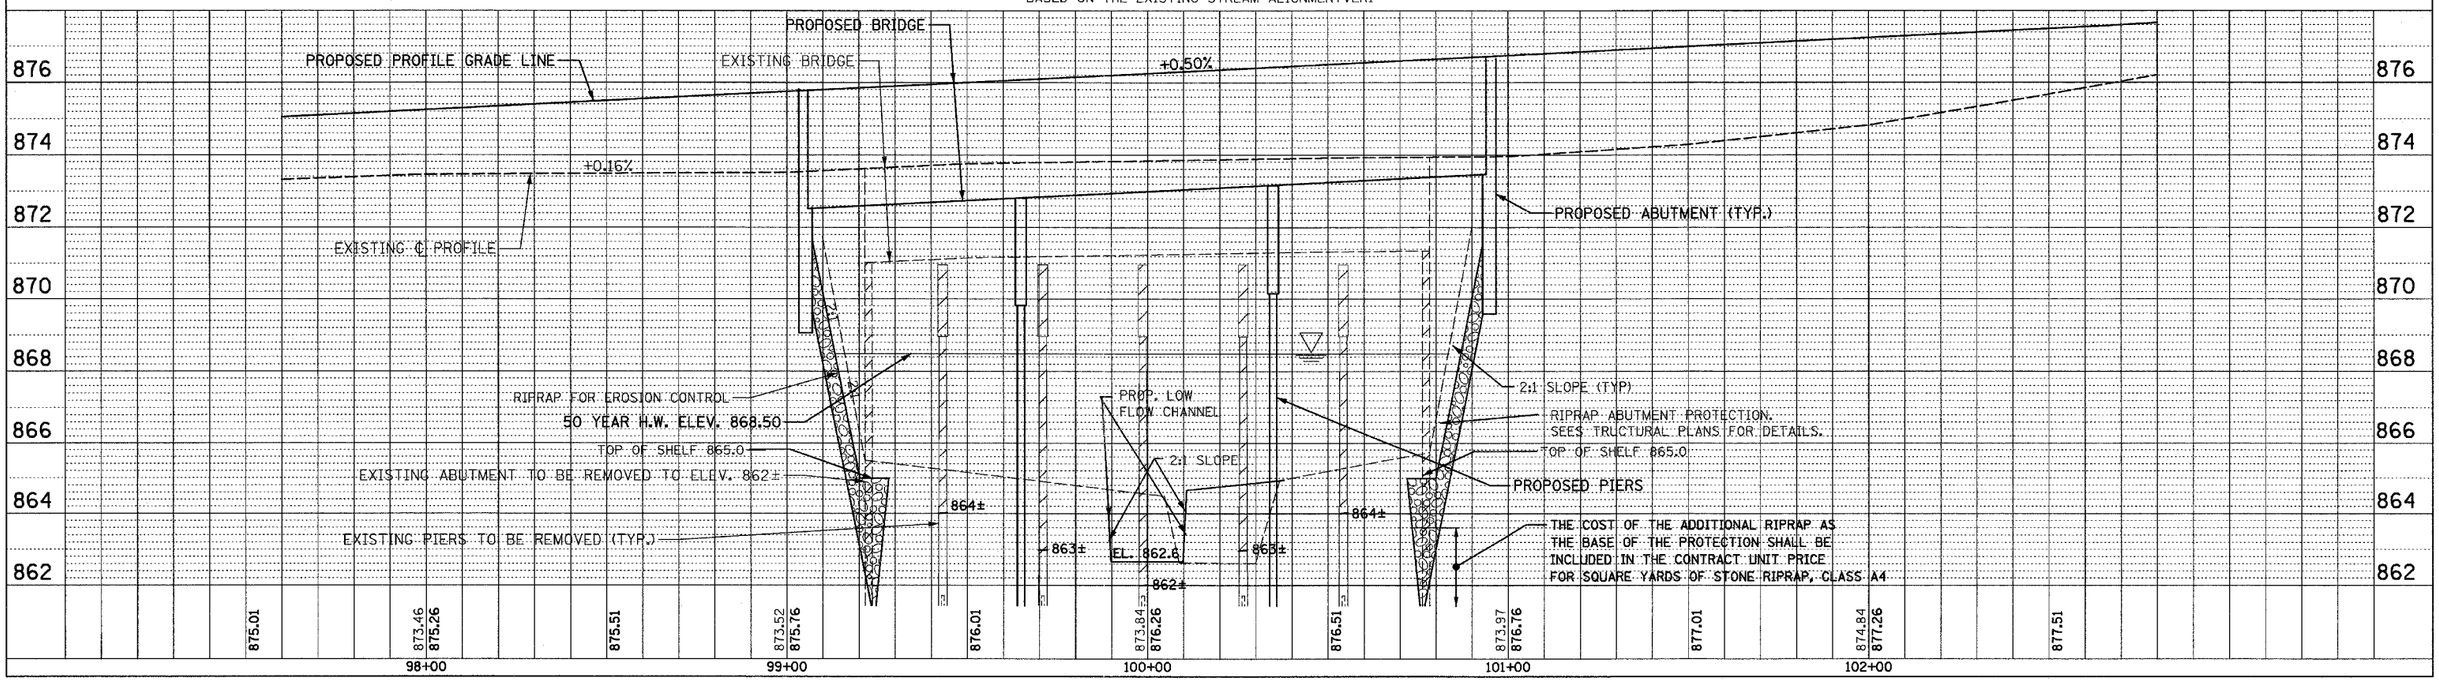

DATE: APRIL 16, 2007

PROPOSED GRADING PLAN PISCASAW CREEK BRIDGE ILLINOIS ROUTE 173

PLAN — SURVEYED / PLOTTED / ALIGNMENT CHECKED / RT. OF WAY CHECKED / CADD FILE NAME — NOTE BOOK NO. — BY — DATE

PROFILE — SURVEYED / PLOTTED / GRADES CHECKED / B.M. NOTED / STRUCTURE NOTATNS CHKD — NOTE BOOK NO. — BY — DATE

...\p41406\grading piscasaw.dgn 4/15/2007 1:06:00 PM