| ROUTE | SECTION | COUNTY | TOTAL SHEETS | SHEET NUMBER |
|---|---|---|---|---|
| FAP 351 & FAU 2831 | 2006-037BP | COOK & WILL | 27 | 15 |

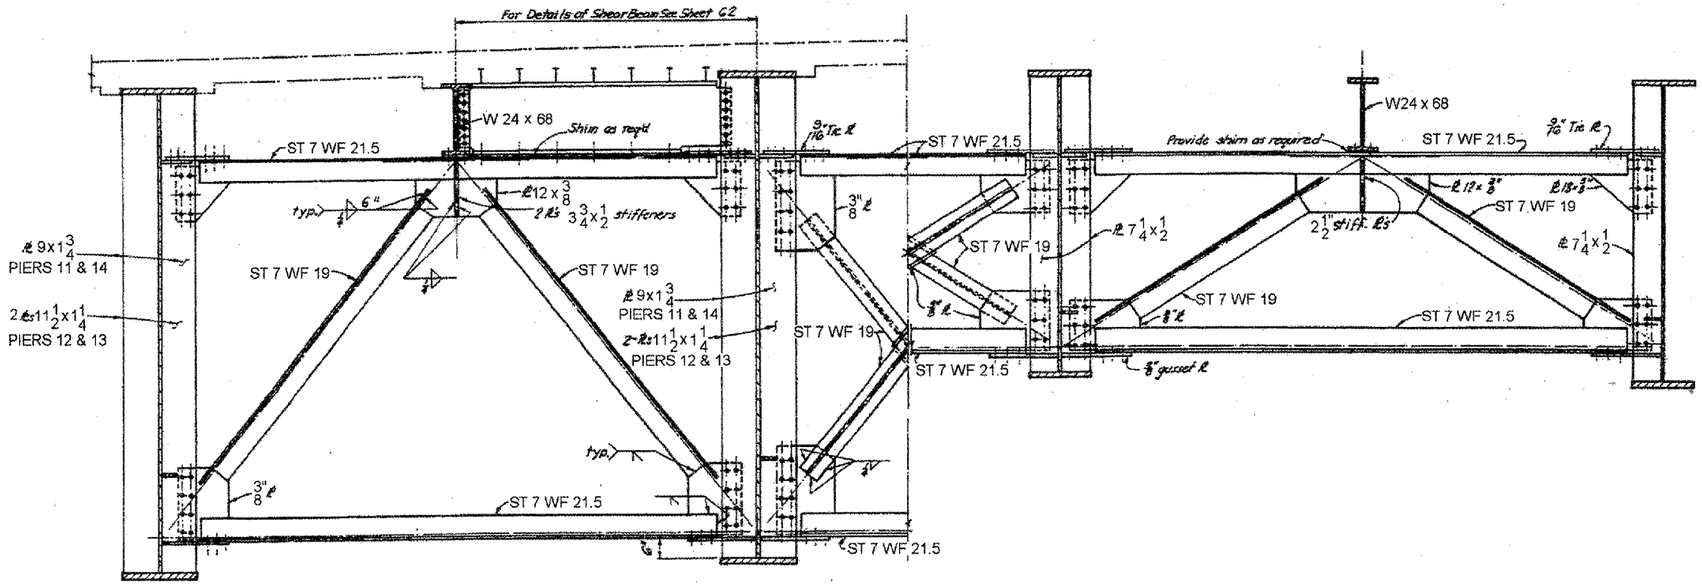


TYPICAL CROSSFRAME

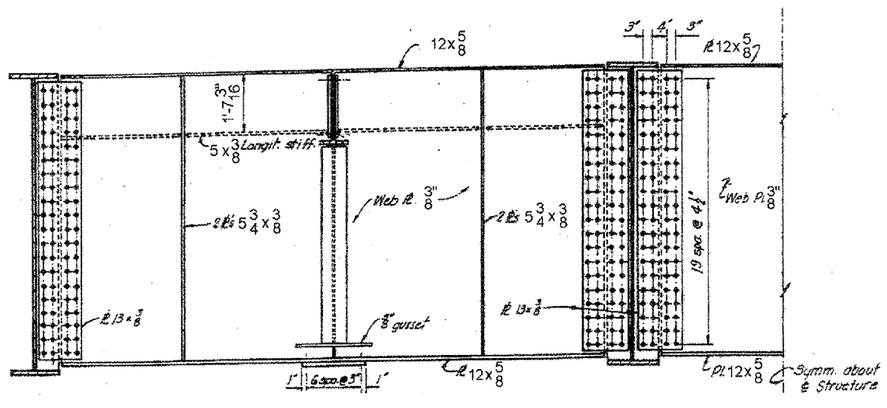


END FLOORBEAM

ILLINOIS DEPARTMENT OF TRANSPORTATION
STEEL DETAILS LOCATION 1
SN: 099-0185 – UNIT 3
IL-7 OVER DES PLAINES RIVER,
S&S CANAL & BNSF RR