F.A.I. RTE.	SECTION	COUNTY	TOTAL SHEETS	SHEET NO.
59	*	WILL	102	25
STA.		TO STA.		
FED. ROAD DIST. NO. 1	ILLINOIS	FED. AID PROJECT		
* 99(1&2)AC-R-2		CONTRACT NO. 60B97		

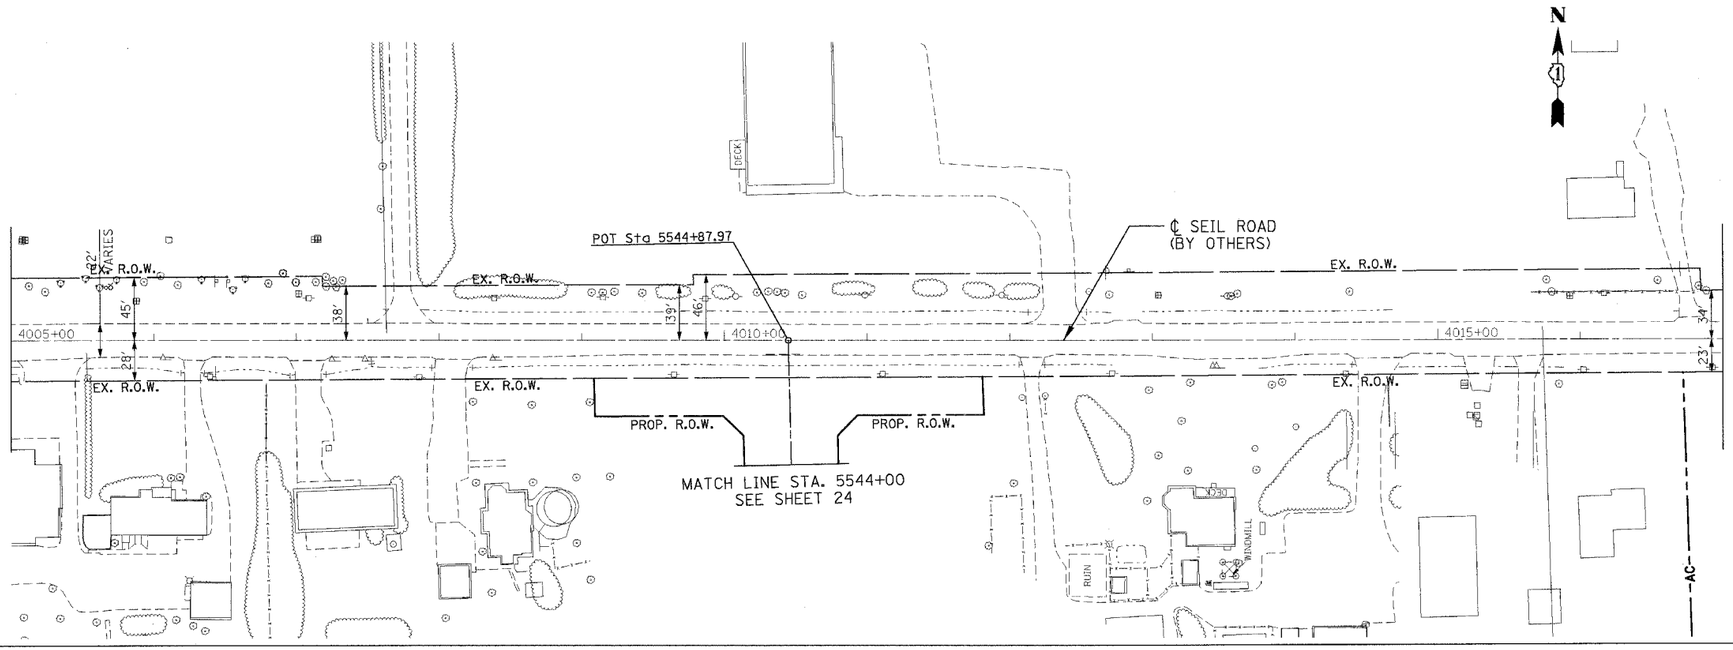

EXISTING

PROPOSED

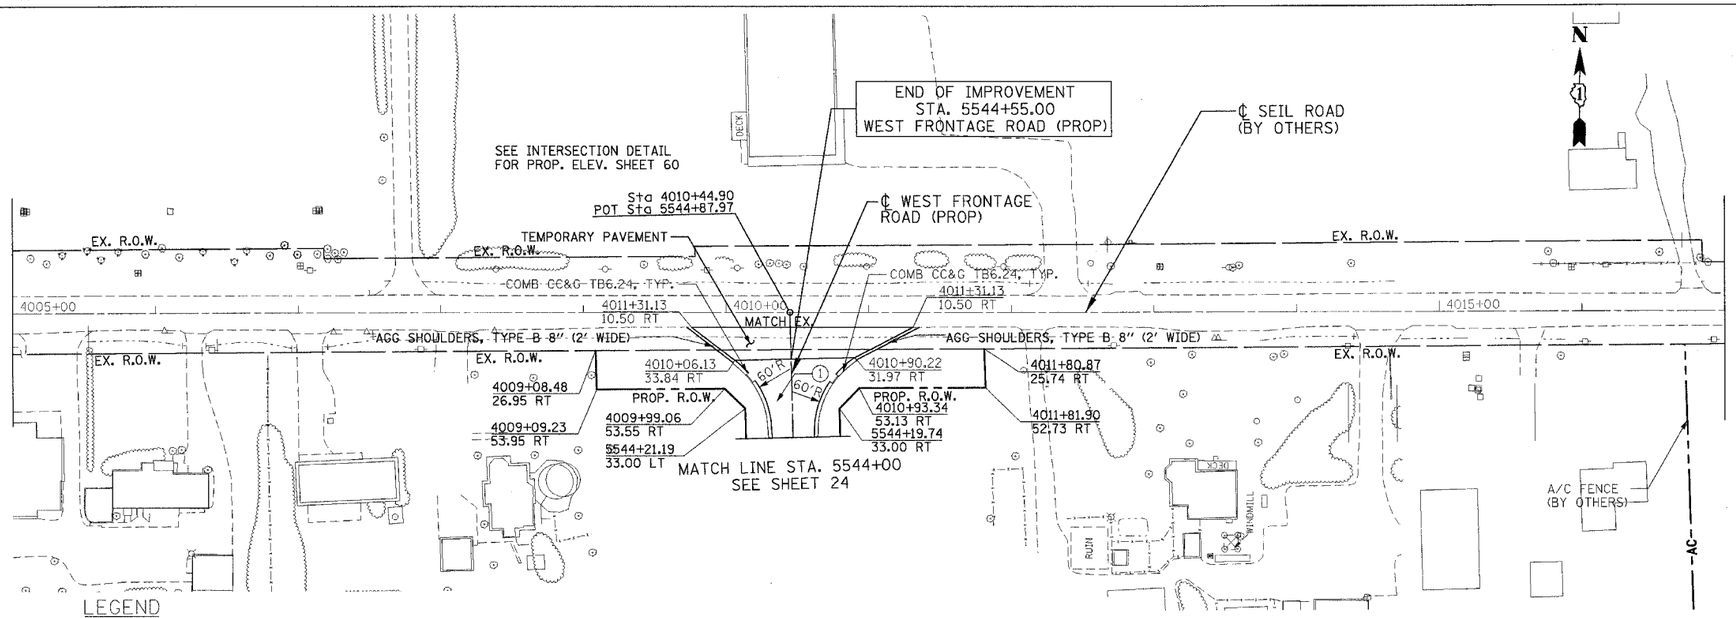

LEGEND

- REMOVAL ITEM - PAVEMENT
- REMOVAL ITEM - PAVED SHOULDER AND RAMP GORES
- REMOVAL ITEM - DRIVEWAYS, TURNOUTS, PARKING LOTS
- AGGREGATE REMOVAL TO BE PAID FOR AS EARTH EXCAVATION
- (6) TREE REMOVAL (WITH DIAMETER)
- BUSH/ SHRUB REMOVAL (REMOVAL INCLUDED IN COST OF EARTHWORK)
- TREE TRUNK PROTECTION
- REMOVAL ITEM - ACCESS CONTROL FENCE (WOVEN WIRE) & CC&G REMOVAL

① WEST FRONTAGE ROAD HMA PAVEMENT FULL DEPTH 15-3/4"
HOT-MIX ASPHALT SURFACE COURSE, MIX "D", N70 2"
HOT-MIX ASPHALT BINDER COURSE, IL-19.0, N70 13¾"
AGGREGATE SUBGRADE 12"

② 4' - HOT-MIX ASPHALT SHOULDERS, 8"
1' - AGGREGATE SHOULDERS, TYPE B 8"

③ FIELD ENTRANCES
2" INCIDENTAL HOT-MIX ASPHALT SURFACING (HMA SURFACE COURSE, MIX "C", N50)
AGGREGATE BASE COURSE, TYPE B 8"

REVISIONS	
NAME	DATE

ILLINOIS DEPARTMENT OF TRANSPORTATION
FAI 55 WEST FRONTAGE ROAD AT IL 59
SECTION: 99(1&2)AC-R-2

EXISTING AND PROPOSED SEIL ROAD ROADWAY PLAN SEIL ROAD

SCALE: 1" = 50'
DRAWN BY: ACL
DATE: 03/22/2007
CHECKED BY: ACL

TENG
TENG & ASSOCIATES, INC.
ENGINEERS/ARCHITECTS/PLANNERS
205 N. MICHIGAN AVE. CHICAGO, IL 60601
TELEPHONE: 312/616-0000

..\ALT00Z64.DGN, ..\SUR00Z6U.DGN, ..\RDW00Z6R.DGN, ..\ALT00Z64.DGN, ..\RDW00Z6P.DGN, ..\TTB00Z6Z.DGN, ..\RDW00Z60.DGN, ..\RDW00Z9L.DGN, ..\RDW00Z9L.DGN, ..\SUR00Z6X.DGN
3-21-2007, 15:00:56 T:\DOCUMENT\93279D\CIVIL\DGN\RDW00Z5V.DGN LEEAC