F.A.I RTE.	SECTION	COUNTY	TOTAL SHEETS	SHEET NO.
59	*	WILL	102	26
STA.		TO STA.		
FED. ROAD DIST. NO. 1	ILLINOIS	FED. AID PROJECT		
* 99(1&2)AC-R-2				

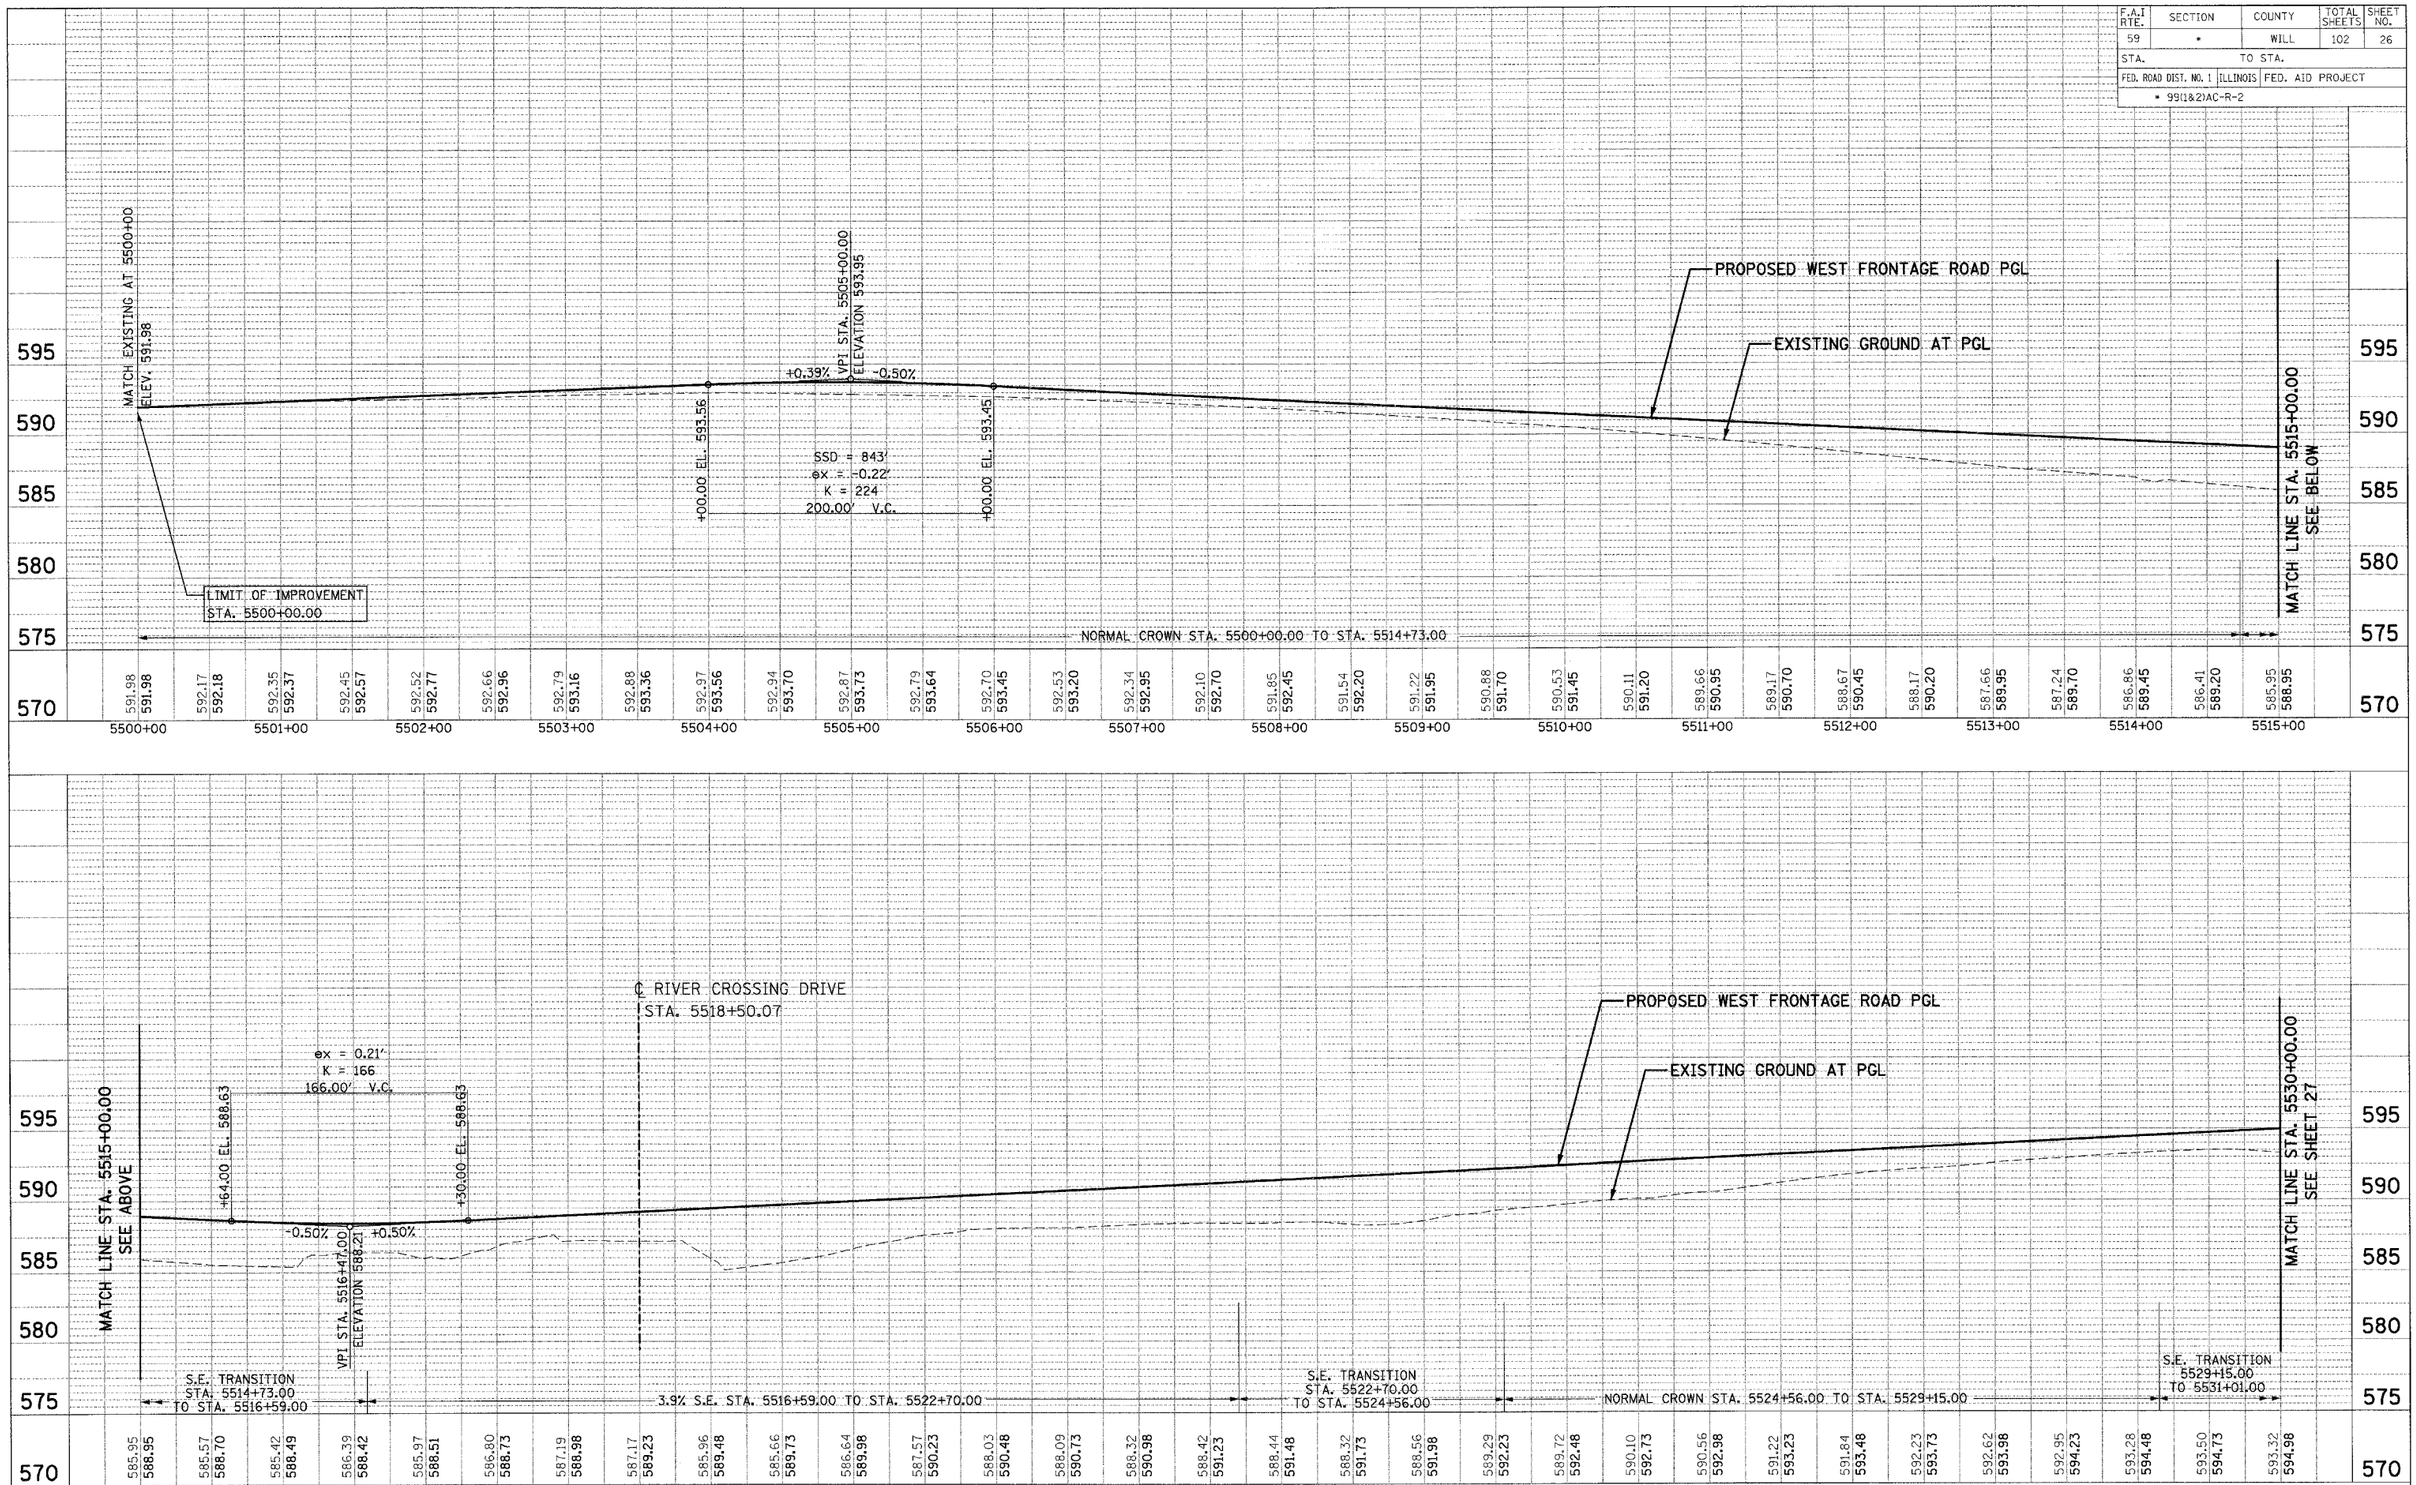

PLAN
NOTE BOOK NO.
SURVEYED
PLOTTED
ALIGNMENT CHECKED
RT. OF WAY CHECKED
CADD FILE NAME
BY
DATE

PROFILE
NOTE BOOK NO.
SURVEYED
PLOTTED
GRADES CHECKED
B.M. NOTED
STRUCTURE NOTATNS CHKD
BY
DATE

TENG

TENG & ASSOCIATES, INC.
ENGINEERS/ARCHITECTS/PLANNERS
205 N. MICHIGAN AVE. CHICAGO, IL 60601
TELEPHONE: 2/19/18-0000

SCALE: VERT. 1" = 5'
HORIZ. 1" = 50'

WEST FRONTAGE RD ROADWAY PROFILE

STA 5500+00 TO 5530+00

..\PRF0026L.DGN, ..\TTB0026Z.DGN, ..\PRF0026L.DGN, ..\PRF0026L.DGN
3-21-2007, 13:09 T:\DOCUMENT\19327901\CIVIL\DGN\PRF0025D.DGN
1 2 
BONDHUJO