F.A.I. RTE.	SECTION	COUNTY	TOTAL SHEETS	SHEET NO.
59	*	WILL	102	27
STA.		TO STA.		
FED. ROAD DIST. NO. 1	ILLINOIS	FED. AID PROJECT		
* 99(1&2)AC-R-2				

PLAN — SURVEYED / PLOTTED / DOCUMENT CHECKED / RT. OF WAY CHECKED / ROAD FILE NAME / NOTE BOOK / NO. / BY / DATE

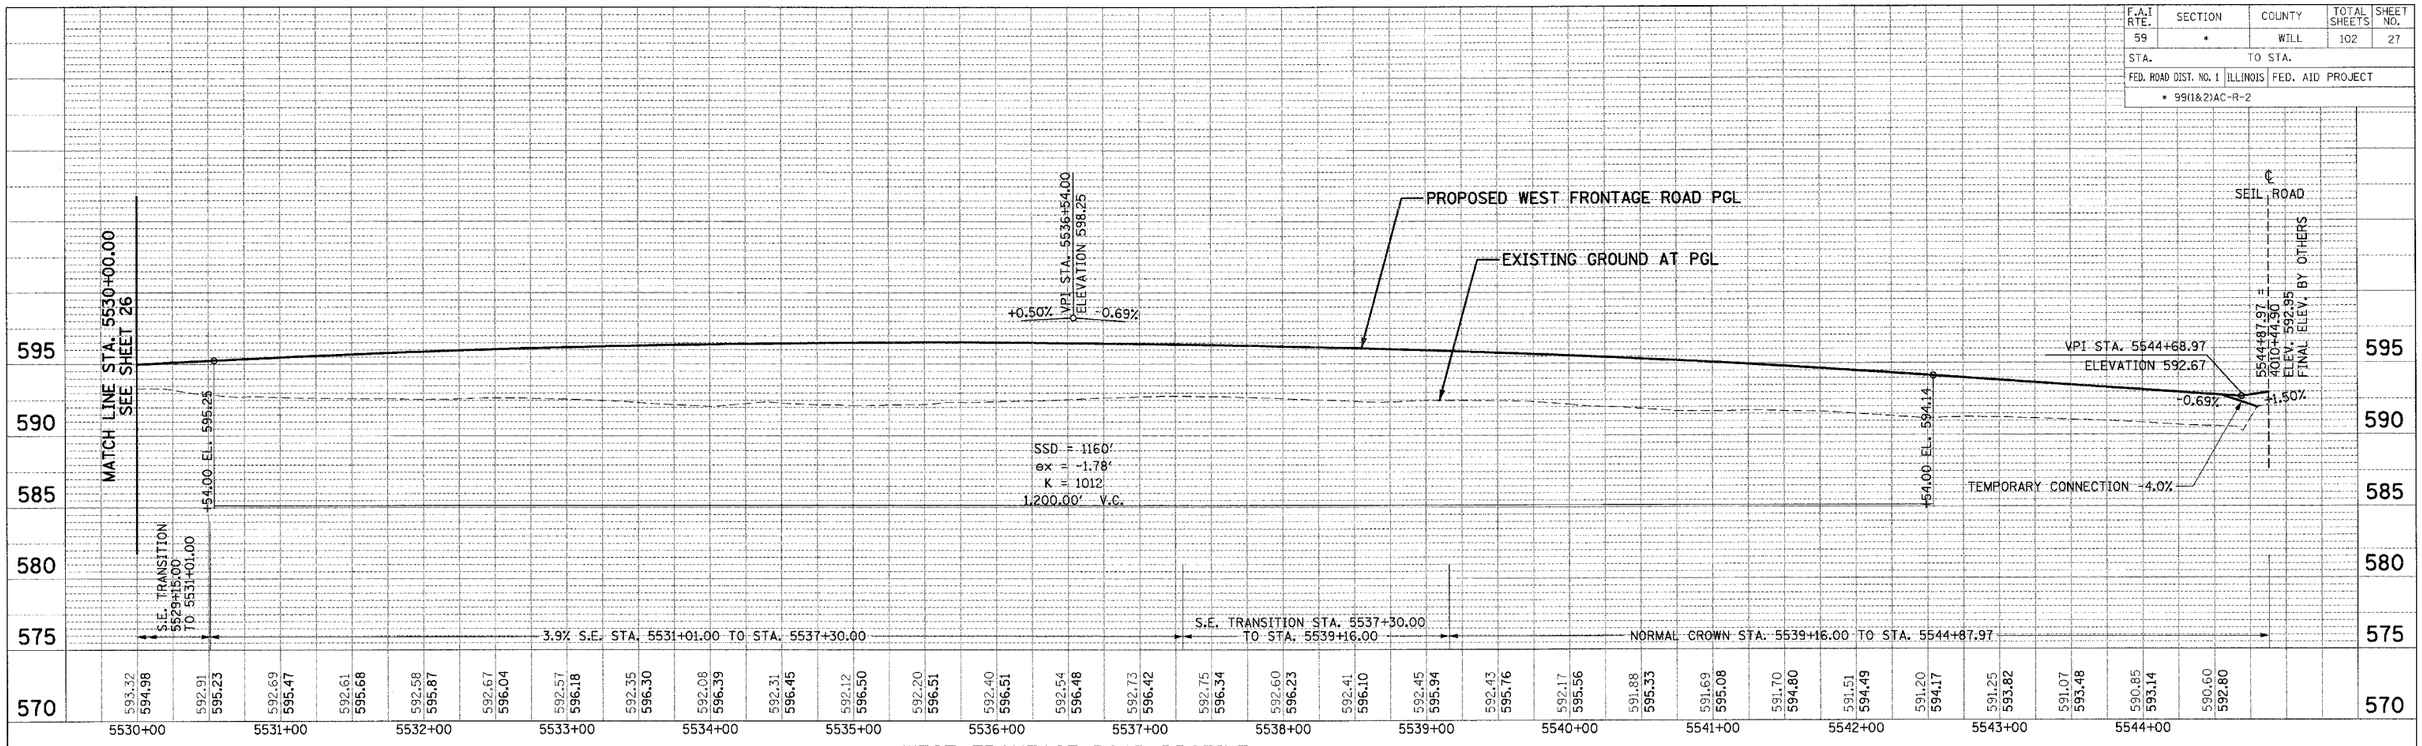

WEST FRONTAGE ROAD PROFILE

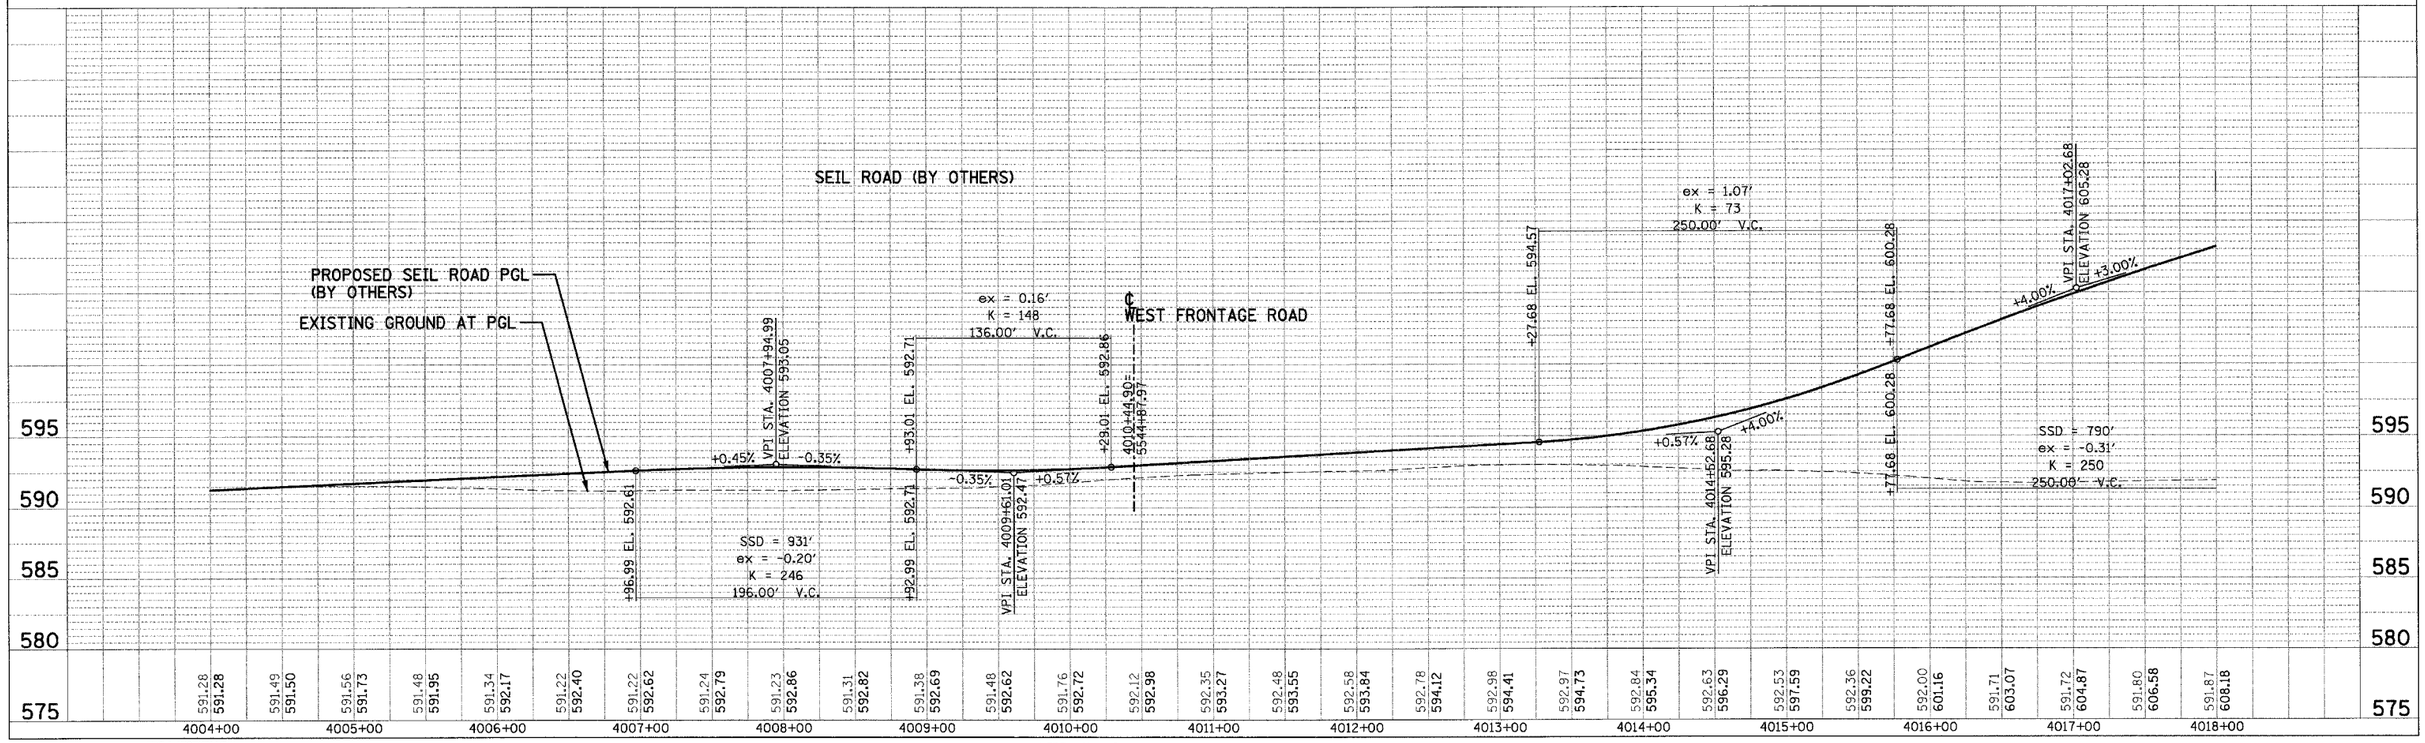

PROFILE — SURVEYED / PLOTTED / DOCUMENT CHECKED / RWK / RT. OF WAY CHECKED / ROAD FILE NAME: STRUCTURE - WPAYNE .DGN / NOTE BOOK / NO. / BY / DATE

TENG & ASSOCIATES, INC.
ENGINEERS•ARCHITECTS•PLANNERS
225 N. MICHIGAN AVE. CHICAGO, IL. 60601
TELEPHONE: 312/616-0000

SCALE: VERT. 1" = 5'
HORIZ. 1" = 50'

SEIL RD PROFILE (BY OTHERS)

...\PRF0026L.DGN, ...\TB0026L.DGN, ...\PRF0026L.DGN, ...\PRF0026L.DGN, ...\PRF0026L.DGN, ...\PRF0026L.DGN, ...\WDW001L.DGN
3-29-2001, 13:18:08
I:\DOCUMENT\1552750\UTIL\ICON\PRF0025E.DGN
1 2 