F.A.I. RTE.	SECTION	COUNTY	TOTAL SHEETS	SHEET NO.
59	*	WILL	102	32
STA.		TO STA.		
FED. ROAD DIST. NO. 1	ILLINOIS	FED. AID PROJECT		
* 99(1&2)AC-R-2		CONTRACT NO. 60B97		

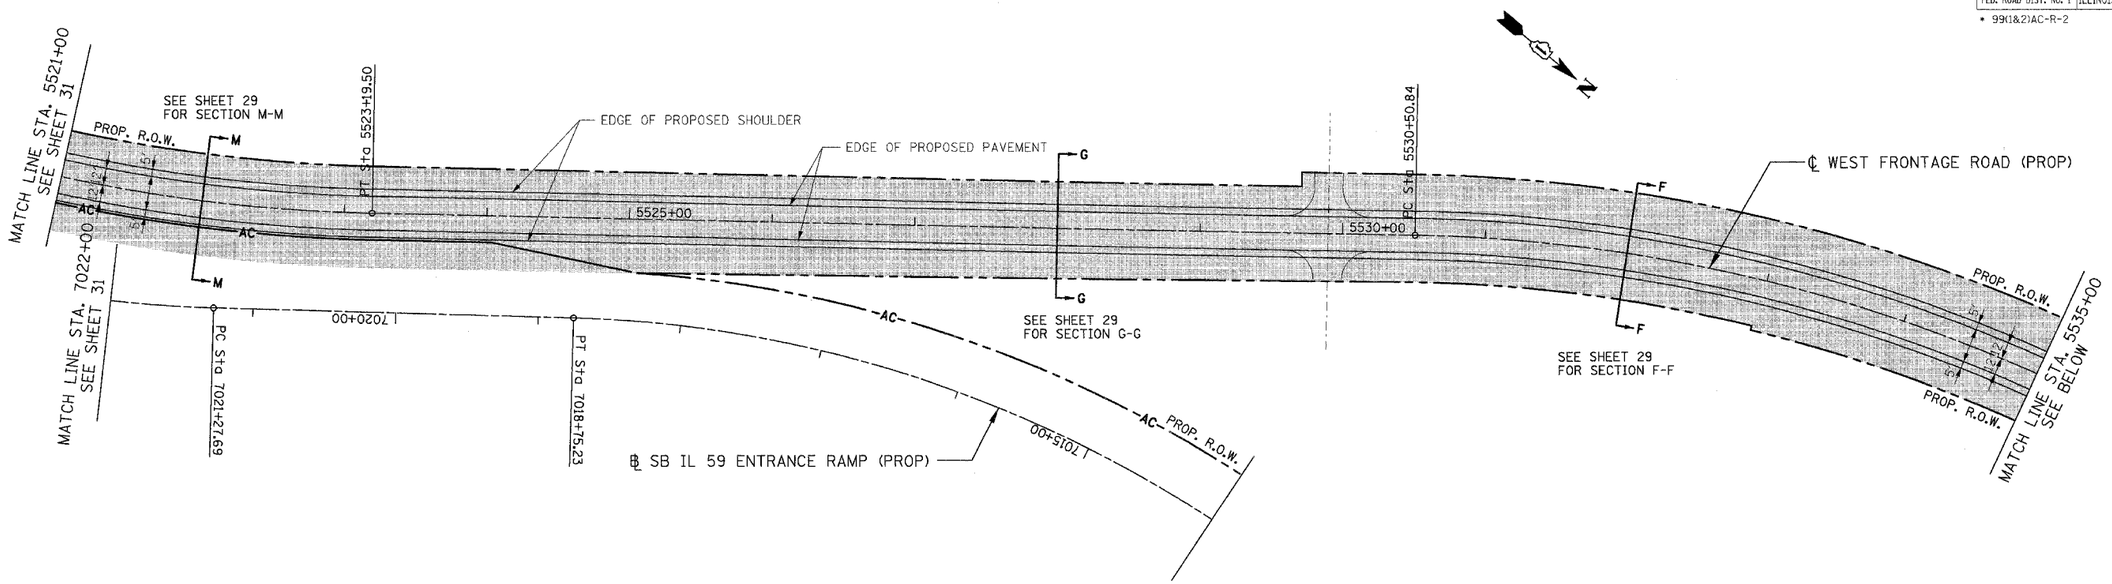

SHOREWOOD

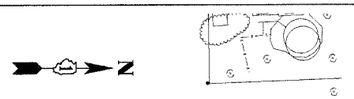

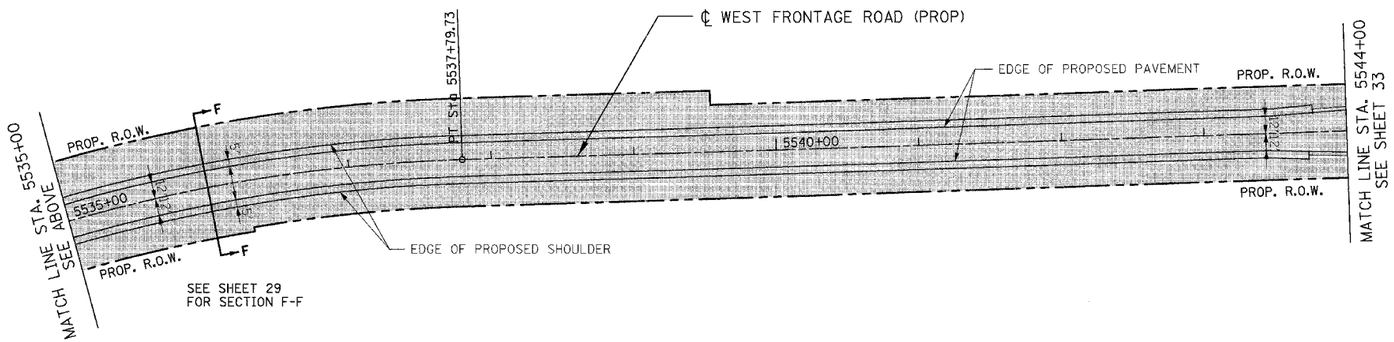

LEGEND

- WORK ZONE
- TEMP. PAVEMENT, UNLESS OTHERWISE NOTED
- TEMP. PAVT - PREVIOUS STAGE, UNLESS OTHERWISE NOTED
- PAVEMENT REMOVAL
- MILL AND RESURFACE PAVEMENT
- PLASTIC TYPE II BARRICADES OR DRUMS W/ STEADY BURN LIGHT
- TRAFFIC FLOW
- ARROW BOARD
- VERTICAL PANELS
- BARRICADE, TYPE III
- PROP TRAFFIC SIGN
- BARRICADES, TYPE II W/ FLASHING LIGHTS
- PROP. GUARDRAIL
- EXIST. GUARDRAIL
- PROP. TEMPORARY CONC. BARRIER WALL

LEGEND

(10) WET TEMPORARY PAVEMENT MARKING TAPE, TYPE III - 4" (WHITE)

(11A) WET TEMPORARY PAVEMENT MARKING TAPE, TYPE III - 4" (DOUBLE YELLOW) @ 11" C-C

(16) WET TEMPORARY PAVEMENT MARKING TAPE, TYPE III - 24" (WHITE)

NOTES :

1. TRAFFIC CONTROL & PROTECTION FOR THE RELOCATED WEST FRONTAGE ROAD SHALL BE DONE IN ACCORDANCE WITH STANDARD 701006.

REVISIONS	
NAME	DATE

ILLINOIS DEPARTMENT OF TRANSPORTATION
FAI 55 WEST FRONTAGE ROAD AT IL 59
SECTION: 99(1&2)AC-R-2

MAINTENANCE OF TRAFFIC STAGE I
STA. 5521+00 TO STA. 5544+00

SCALE: 1" = 50' DRAWN BY: JP

DATE: 03/22/2007 CHECKED BY: ACL

TENG

TENG & ASSOCIATES, INC.
ENGINEERS/ARCHITECTS/PLANNERS
300 N. MICHIGAN AVE, CHICAGO, IL 60601
TELEPHONE: 312/856-0300

..\ALT00264.DGN ..\SUR00261.DGN ..\ALT00264.DGN ..\SUR00261.DGN ..\TTB00261.DGN ..\ROW00291.DGN ..\ROW00291.DGN ..\MOT00261.DGN ..\MOT00261.DGN
3-29-2007, 13:58:4 BONGHUJO
F:\DOCUMENT\832790\CIVIL\DGN\MOT00254.DGN
1 2 