F.A.I. RTE.	SECTION	COUNTY	TOTAL SHEETS	SHEET NO.
59	*	WILL	102	35
STA.	TO STA.			
FED. ROAD DIST. NO. 1	ILLINOIS	FED. AID PROJECT		

* 99(1&2)AC-R-2 CONTRACT NO. 60B97

NOTES :

1. TRAFFIC CONTROL & PROTECTION FOR THE CONSTRUCTION OF THE REMAINING PORTION OF THE RELOCATED WEST FRONTAGE ROAD SHALL BE IN ACCORDANCE WITH STANDARD 701331.
2. ANY CONFLICTING PAVEMENT MARKINGS WILL BE REMOVED.
3. PROP. CULVERT PORTIONS TO BE CONSTRUCTED AFTER TRAFFIC SHIFTED TO STAGE II, PRIOR TO WFR PAVING OPERATIONS.

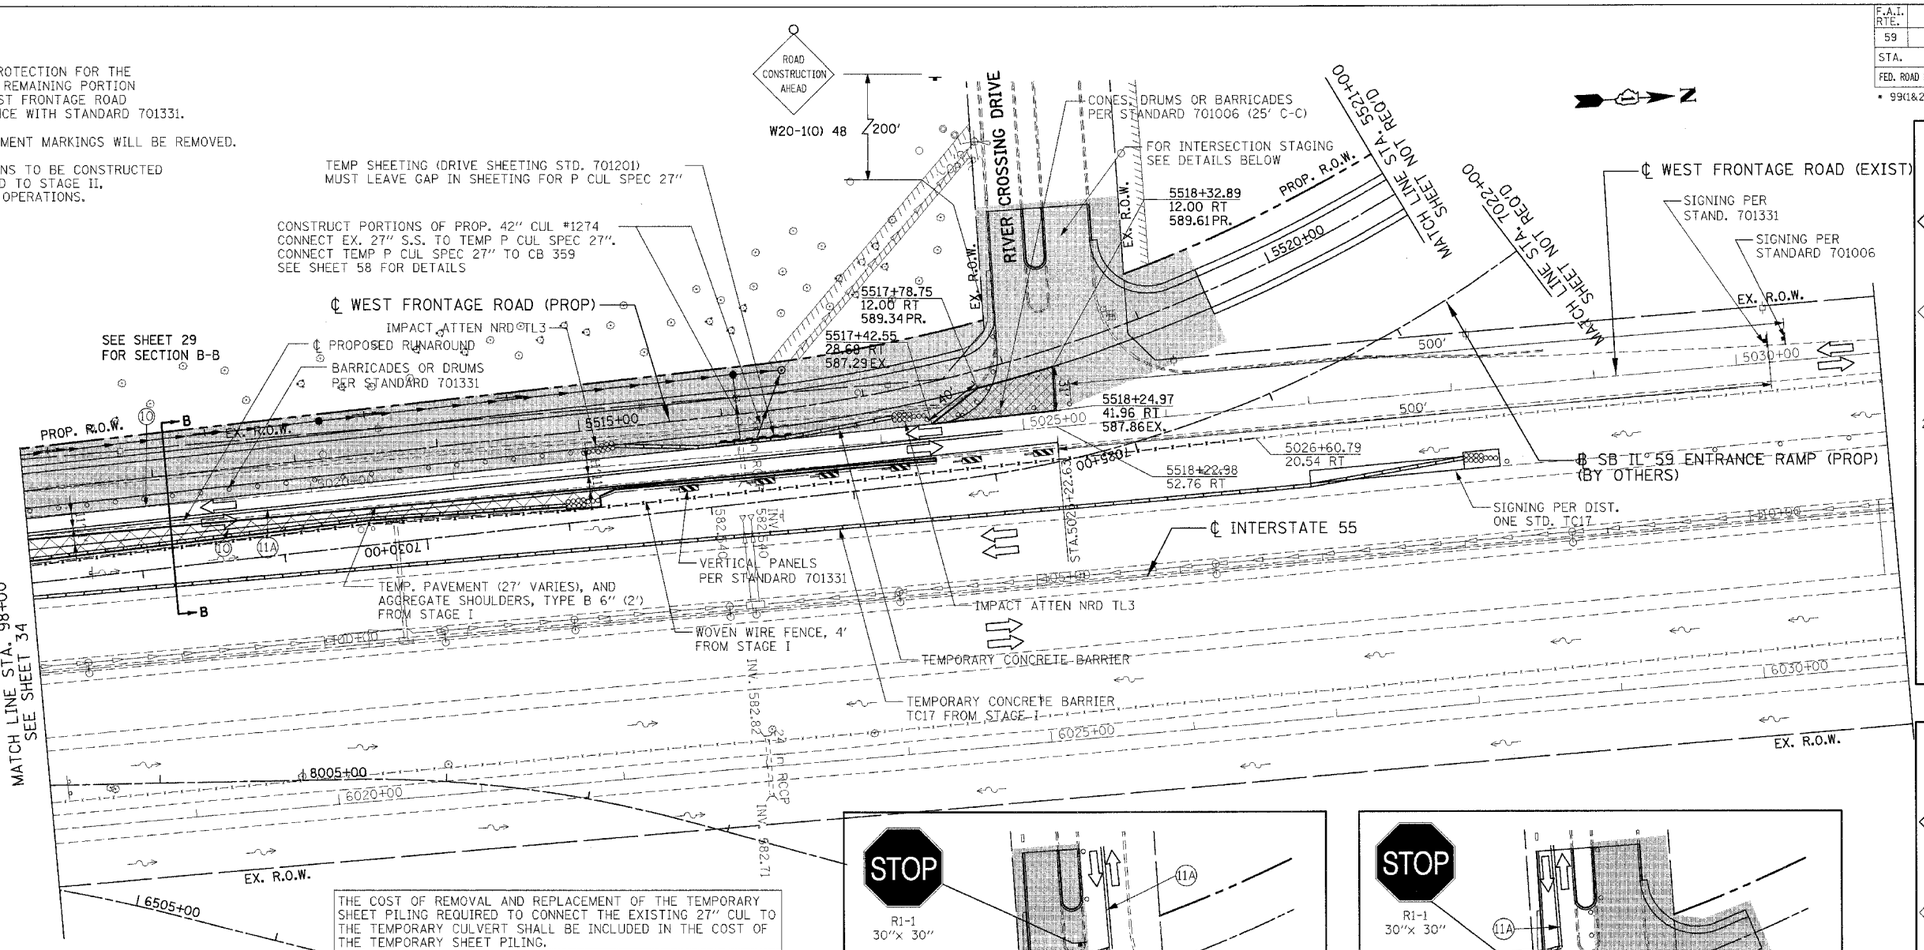

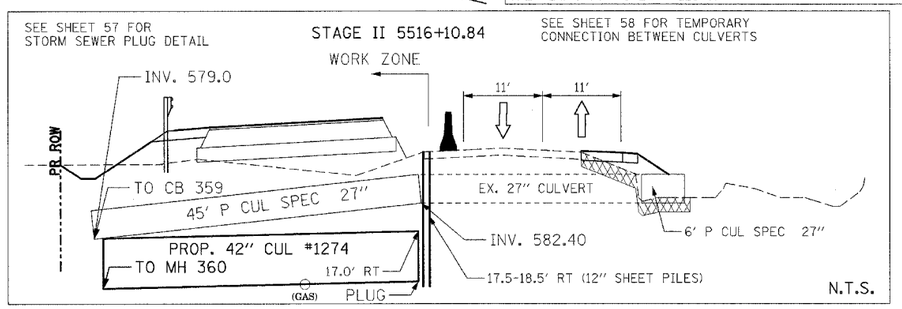

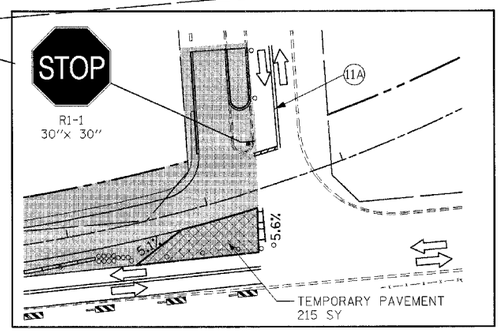

STAGE 2A

CONSTRUCT SOUTH HALF OF INTERSECTION CONCURRENT WITH PROPOSED WFR

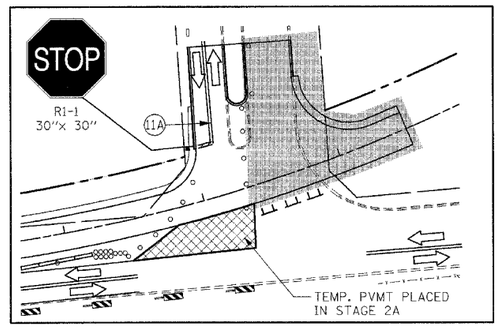

STAGE 2B

CONSTRUCT NORTH HALF OF INTERSECTION. ONCE COMPLETE, OPEN PROPOSED WFR TO TRAFFIC.

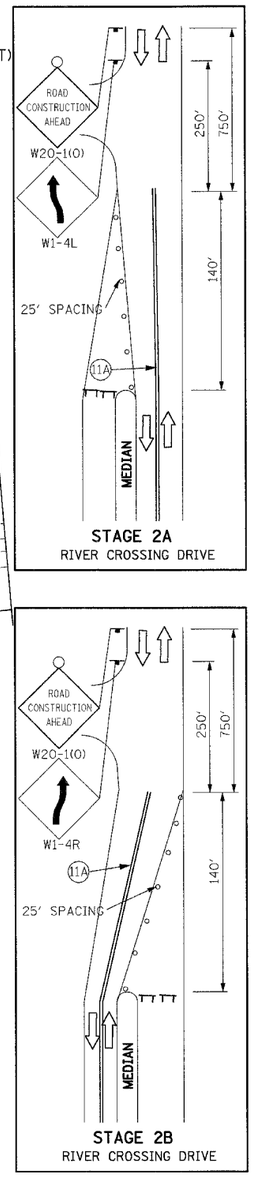

STAGE 2A
RIVER CROSSING DRIVE

STAGE 2B
RIVER CROSSING DRIVE

LEGEND

- WORK ZONE
- TEMP. PAVEMENT, UNLESS OTHERWISE NOTED
- TEMP. PAVT - PREVIOUS STAGE, UNLESS OTHERWISE NOTED
- PAVEMENT REMOVAL
- MILL AND RESURFACE PAVEMENT
- PLASTIC TYPE II BARRICADES OR DRUMS W/ STEADY BURN LIGHT
- TRAFFIC FLOW
- ARROW BOARD
- VERTICAL PANELS
- BARRICADE, TYPE III
- PROP TRAFFIC SIGN
- BARRICADES, TYPE II W/ FLASHING LIGHTS
- PROP. GUARDRAIL
- EXIST. GUARDRAIL
- PROP. TEMPORARY CONC. BARRIER WALL

LEGEND

(10) WET TEMPORARY PAVEMENT MARKING TAPE, TYPE III - 4" (WHITE)

(11A) WET TEMPORARY PAVEMENT MARKING TAPE, TYPE III - 4" (DOUBLE YELLOW) @ 11" C-C

(16) WET TEMPORARY PAVEMENT MARKING TAPE, TYPE III - 24" (WHITE)

REVISIONS	
NAME	DATE

ILLINOIS DEPARTMENT OF TRANSPORTATION
FAI 55 WEST FRONTAGE ROAD AT IL 59
SECTION: 99(1&2)AC-R-2

MAINTENANCE OF TRAFFIC STAGE II STA. 98+00 TO STA. 111+00

SCALE: 1" = 50' DRAWN BY: JP

DATE: 3/22/2007 CHECKED BY: ACL

TENG
TENG & ASSOCIATES, INC.
ENGINEERS&ARCHITECTS-PLANNERS
205 N. MICHIGAN AVE. CHICAGO, IL 60601
TELEPHONE: (312)616-3220

..\ALT00264.DGN ..\M0100266.DGN ..\SUR0076U.DGN ..\GPE009RUR.DGN ..\DRA00266.DGN ..\M0T00266.DGN ..\TTE0026Z.DGN ..\XSC00254.DGN ..\M0T00748.DGN ..\ROW0029L.DGN ..\M0T00759.DGN ..\M0T00759L.DGN ..\M0T00266L.DGN ..\URA00267.DGN ..\URA00266.DGN ..\SUR0025.DGN
4-23-2007 11:53:21 T:\DOCUMENT\1932790\CIVIL\DGN\M0T00725A.DGN BDMDH1JD
1 2 