F.A.I. RTE.	SECTION	COUNTY	TOTAL SHEETS	SHEET NO.
59	*	WILL	102	49
STA.	TO STA.			
FED. ROAD DIST. NO. 1	ILLINOIS	FED. AID PROJECT		
* 99(1&2)AC-R-2		CONTRACT NO. 60B97		

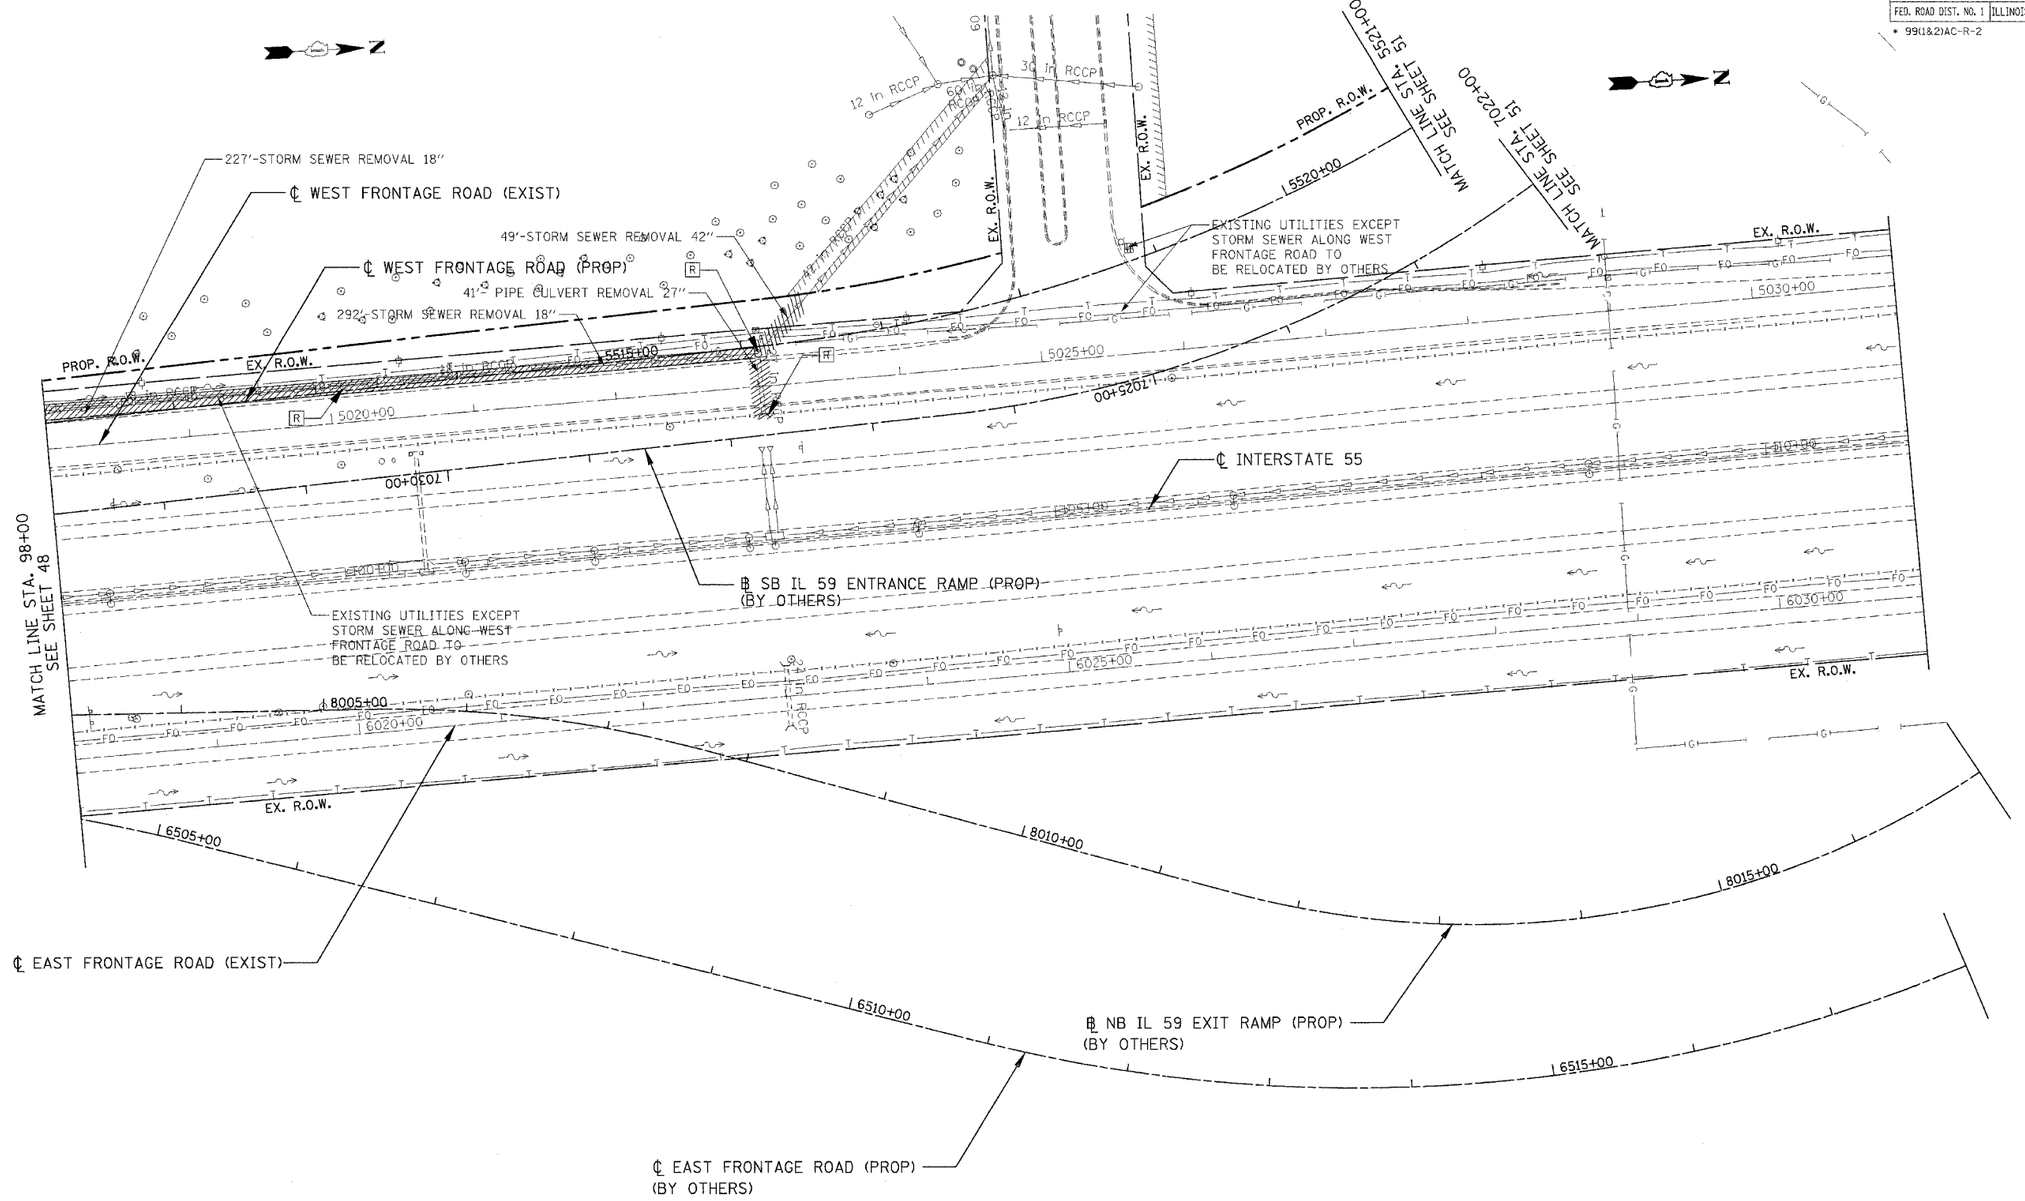

LEGEND

⬡	STRUCTURE NUMBER	▭	EX. INLET	▬	PROP. INLET	⟶	PROP. SWALE
◯	PIPE NUMBER	○	EX. CATCH BASIN	●	PROP. CATCH BASIN	◂	PROP. FLARED END SECTION
▨	PIPE REMOVAL	⊙	EX. MANHOLE	⊙	PROP. MANHOLE	R	REMOVE STRUCTURE
		——▭——	EX. STORM SEWER	——▶——	PROP. STORM SEWER	F	FILL STRUCTURE
		——›—›—›	EX. SANITARY SEWER	~~▶	PROP. DITCH	ADJ	ADJUST STRUCTURE
		~~▶	EX. DITCH				

M	MOVE STRUCTURE		
A	ADJUST FRAME & LID		
REC	RECONSTRUCT STR.		
C	CLEAN STRUCTURE		

NOTES:

1. FOR STRUCTURE AND PIPE INFORMATION, SEE DRAINAGE SCHEDULE, SHEET 56

REVISIONS	
NAME	DATE

ILLINOIS DEPARTMENT OF TRANSPORTATION
FAI 55 WEST FRONTAGE ROAD AT IL 59
SECTION: 99(1&2)AC-R-2

EXISTING I-55 DRAINAGE & UTILITIES STA. 98+00 TO STA. 111+00

SCALE: 1" = 50'
DRAWN BY: JFS
DATE: 03/22/2007
CHECKED BY: ACL

TENG

TENG & ASSOCIATES, INC.
ENGINEERS•ARCHITECTS•PLANNERS
205 N. MICHIGAN AVE. CHICAGO, IL 60601
TELEPHONE: 312/856-0900

...\ALT00264.DGN...\SAR00265.DGN...\DRA00267.DGN...\TTB00262.DGN...\ROW00230.DGN...\UTL00264.DGN...\DRA00266.DGN...\DRA00264.DGN...\GR
3-21-2007, 14:44:01
T:\DOCUMENT\93279ON.CIVIL\DGN\DRA0024E.DGN
1 2 