F.A.I. RTE.	SECTION	COUNTY	TOTAL SHEETS	SHEET NO.
59	*	WILL	102	50
STA.		TO STA.		
FED. ROAD DIST. NO. 1	ILLINOIS	FED. AID PROJECT		

* 99(1&2)AC-R-2 CONTRACT NO. 60897

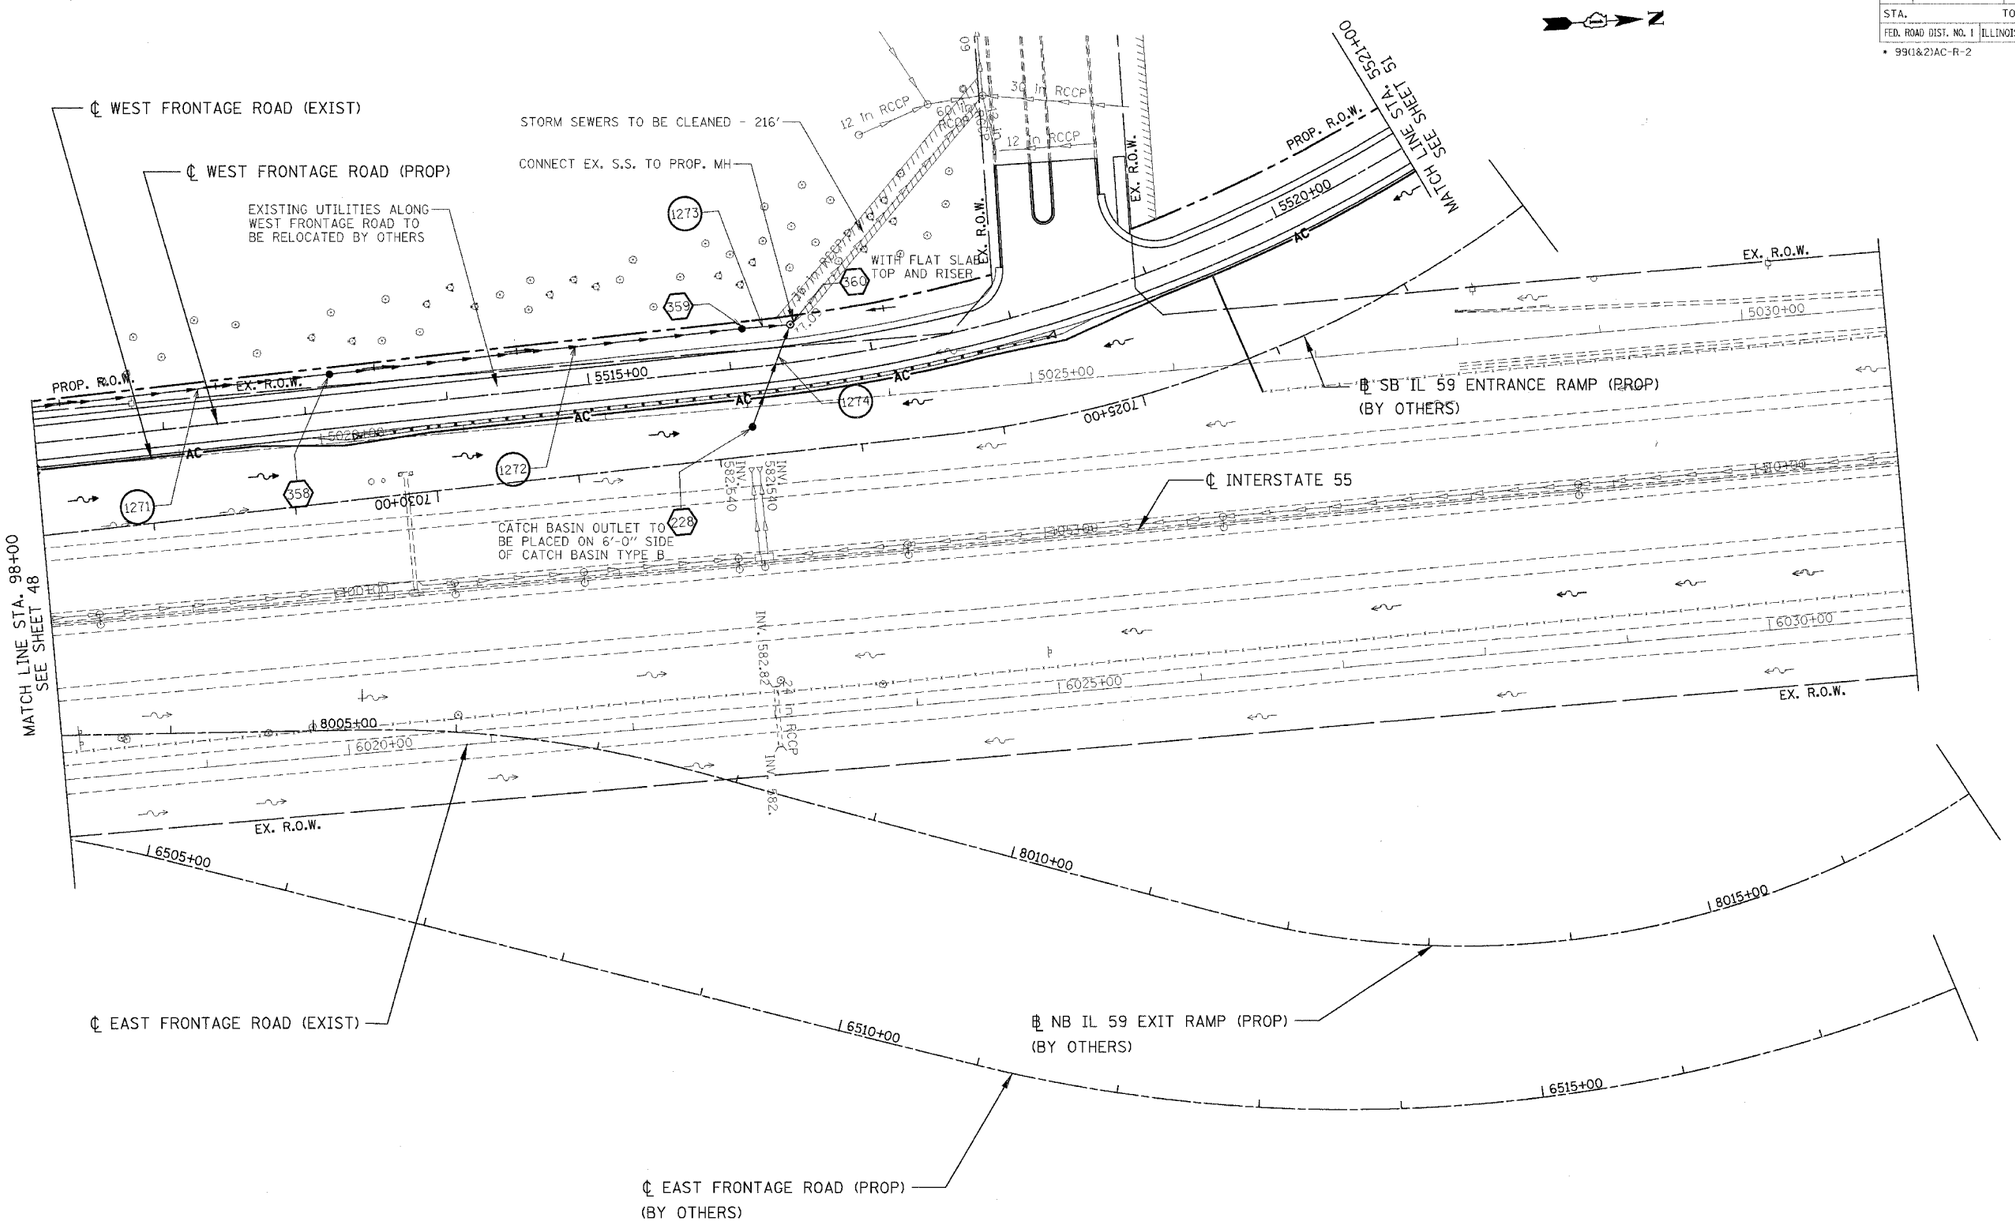

LEGEND

STRUCTURE NUMBER	EX. INLET	PROP. INLET	PROP. SWALE	M	MOVE STRUCTURE
PIPE NUMBER	EX. CATCH BASIN	PROP. CATCH BASIN	PROP. FLARED END SECTION	A	ADJUST FRAME & LID
PIPE REMOVAL	EX. MANHOLE	PROP. MANHOLE	R REMOVE STRUCTURE	REC	RECONSTRUCT STR.
	EX. STORM SEWER	PROP. STORM SEWER	F FILL STRUCTURE	C	CLEAN STRUCTURE
	EX. SANITARY SEWER	PROP. DITCH	ADJ ADJUST STRUCTURE		
	EX. DITCH				

NOTES:

1. FOR STRUCTURE AND PIPE INFORMATION, SEE DRAINAGE SCHEDULE, SHEET 56

REVISIONS	
NAME	DATE

ILLINOIS DEPARTMENT OF TRANSPORTATION
FAI 55 WEST FRONTAGE ROAD AT IL 59
SECTION: 99(1&2)AC-R-2

PROPOSED I-55 DRAINAGE & UTILITIES STA. 98+00 TO STA. 111+00

SCALE: 1" = 50' DRAWN BY: JFS
DATE: 03/22/2007 CHECKED BY: ACL

TENG
TENG & ASSOCIATES, INC.
ENGINEERS•ARCHITECTS•PLANNERS
205 N. MICHIGAN AVE. CHICAGO, IL 60601
TELEPHONE: 312/616-0000

..\ALT00264.DGN..\SUR00266.DGN..\DRA00266.DGN..\ROW00269.DGN..\TTB00262.DGN..\ROW00291.DGN..\UTL00264.DGN..\DRA00267.DGN..\GPEOORUR.DGN..\DRA00269.DGN..\SUR00266X.DGN..\DRA00264.DGN..\DRA00268.DGN
3-21-2007, 14:16:56 T:\DOCUMENT\192790\CIVIL\DGN\DRA0024F.DGN BONDHUJO
1 2 