F.A.I. RTE.	SECTION	COUNTY	TOTAL SHEETS	SHEET NO.
59	*	WILL	102	52
STA.	TO STA.			
FED. ROAD DIST. NO. 1	ILLINOIS	FED. AID PROJECT		

* 99(1&2)AC-R-2 CONTRACT NO. 60B97

EXISTING

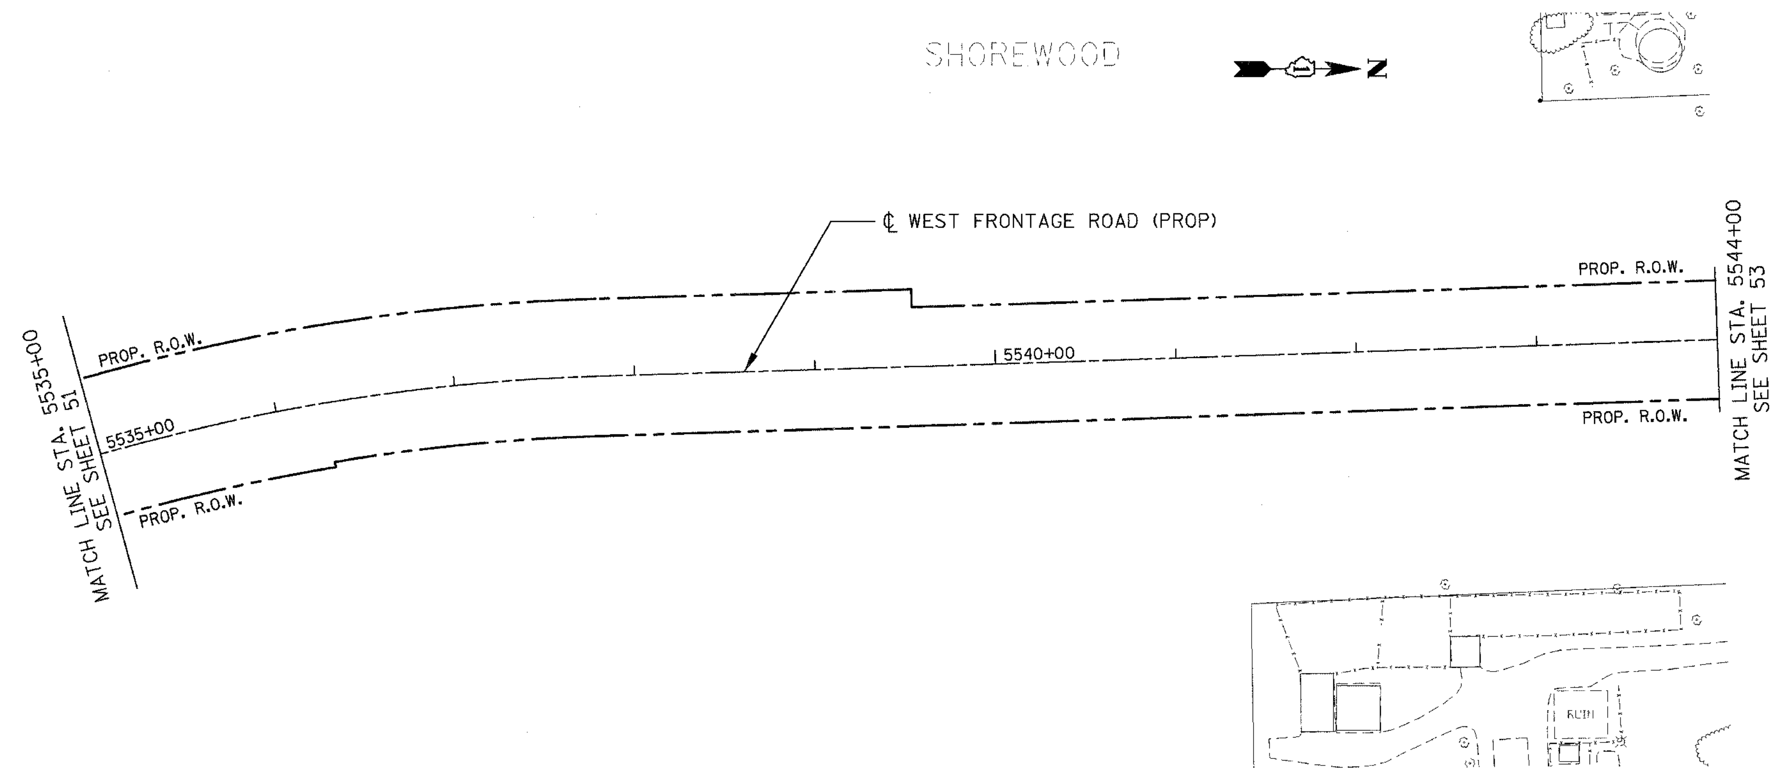

PROPOSED

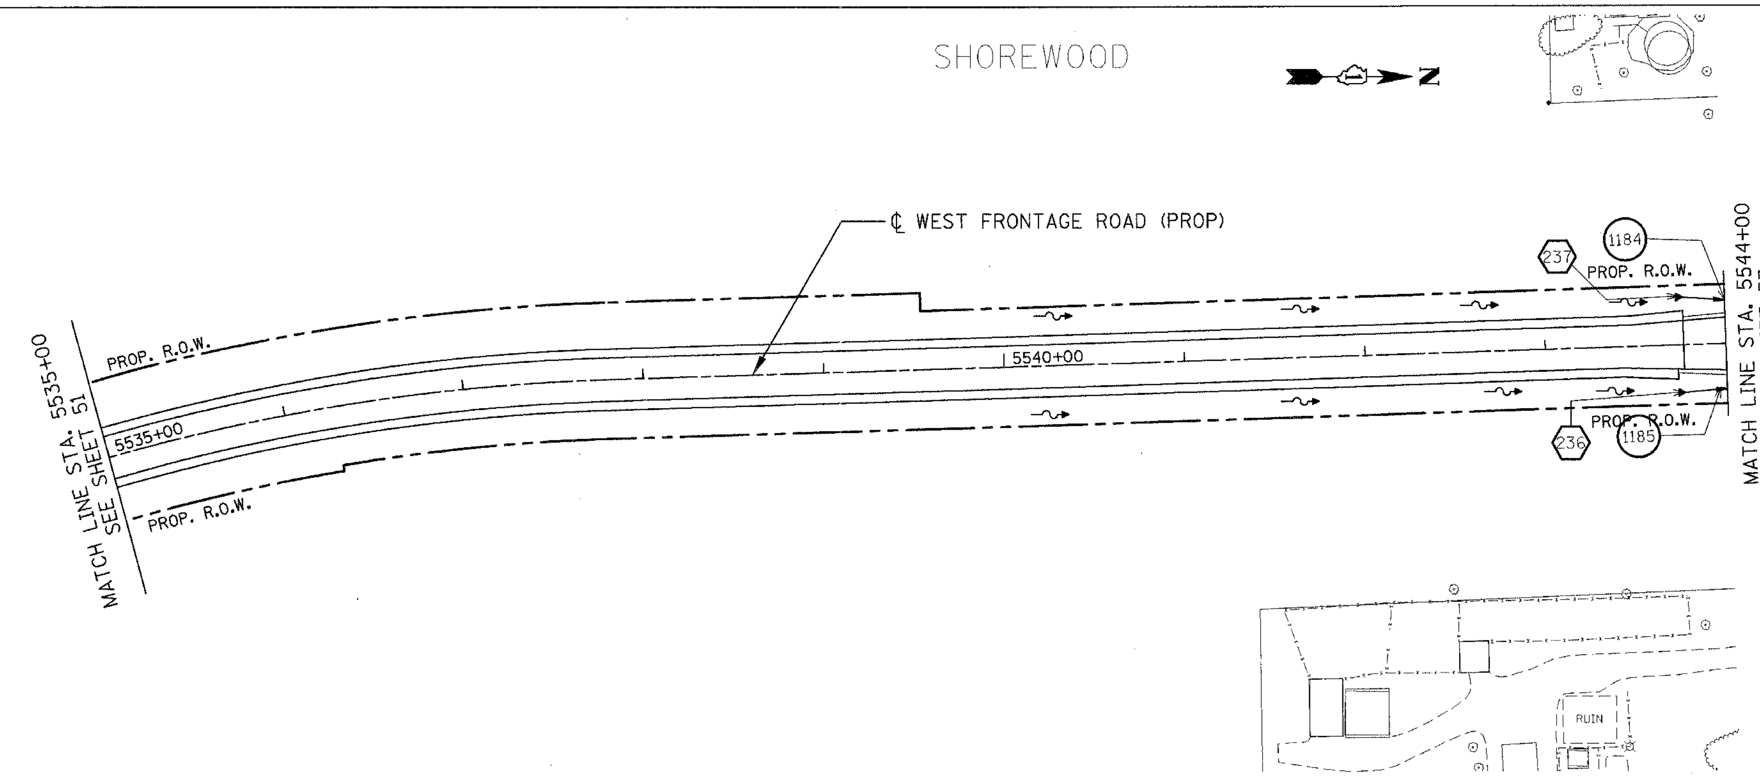

LEGEND

Symbol	Description
⬡	STRUCTURE NUMBER
○	PIPE NUMBER
//////	PIPE REMOVAL
▭	EX. INLET
○	EX. CATCH BASIN
◎	EX. MANHOLE
——▷——	EX. STORM SEWER
->—>—>	EX. SANITARY SEWER
—∿>	EX. DITCH
▬	PROP. INLET
●	PROP. CATCH BASIN
⊙	PROP. MANHOLE
——▶——	PROP. STORM SEWER
—∿▶	PROP. DITCH
—+▶	PROP. SWALE
◀	PROP. FLARED END SECTION
R	REMOVE STRUCTURE
F	FILL STRUCTURE
ADJ	ADJUST STRUCTURE
M	MOVE STRUCTURE
(A)	ADJUST FRAME & LID
REC	RECONSTRUCT STR.
C	CLEAN STRUCTURE

NOTES:

1. FOR STRUCTURE AND PIPE INFORMATION, SEE DRAINAGE SCHEDULE, SHEET 56

REVISIONS	
NAME	DATE

ILLINOIS DEPARTMENT OF TRANSPORTATION
FAI 55 WEST FRONTAGE ROAD AT IL 59
SECTION: 99(1&2)AC-R-2

EXISTING AND PROPOSED W. FRONTAGE DRAINAGE & UTIL. STA. 5035+00 TO STA 5044+00

SCALE: 1" = 50' DRAWN BY: JFS
DATE: 03/22/2007 CHECKED BY: ACL

TENG

TENG & ASSOCIATES, INC
ENGINEERS/ARCHITECTS/PLANNERS
205 N. MICHIGAN AVE. CHICAGO, IL 60601
TELEPHONE: 312/616-0000

..\ALT00Z64.DGN, ..\SUR00Z6U.DGN, ..\ALT00Z64.DGN, ..\SUR00Z6U.DGN, ..\RDW00Z6P.DGN, ..\TTB00Z6Z.DGN, ..\ROW00Z9I.DGN, ..\UTL00Z6$.DGN, ..\ROW00Z9I.DGN, ..\UTL00Z6$.DGN, ..\DRA00Z66.DGN, ..\DRA00Z67.DGN, ..\SUR00Z6X.DGN, ..\DRA00Z69.DGN, ..\DRA00Z6A.DGN,
3-21-2007, 13:10:43 T:\DOCUMENT\I932790I\CIVIL\DGN\DRA00Z4J.DGN BONDHUJO
1 2 