F.A.I. RTE.	SECTION	COUNTY	TOTAL SHEETS	SHEET NO.
59	*	WILL	102	53
STA.		TO STA.		
FED. ROAD DIST. NO. 1	ILLINOIS	FED. AID PROJECT		
* 99(1&2)AC-R-2		CONTRACT NO. 60B97		

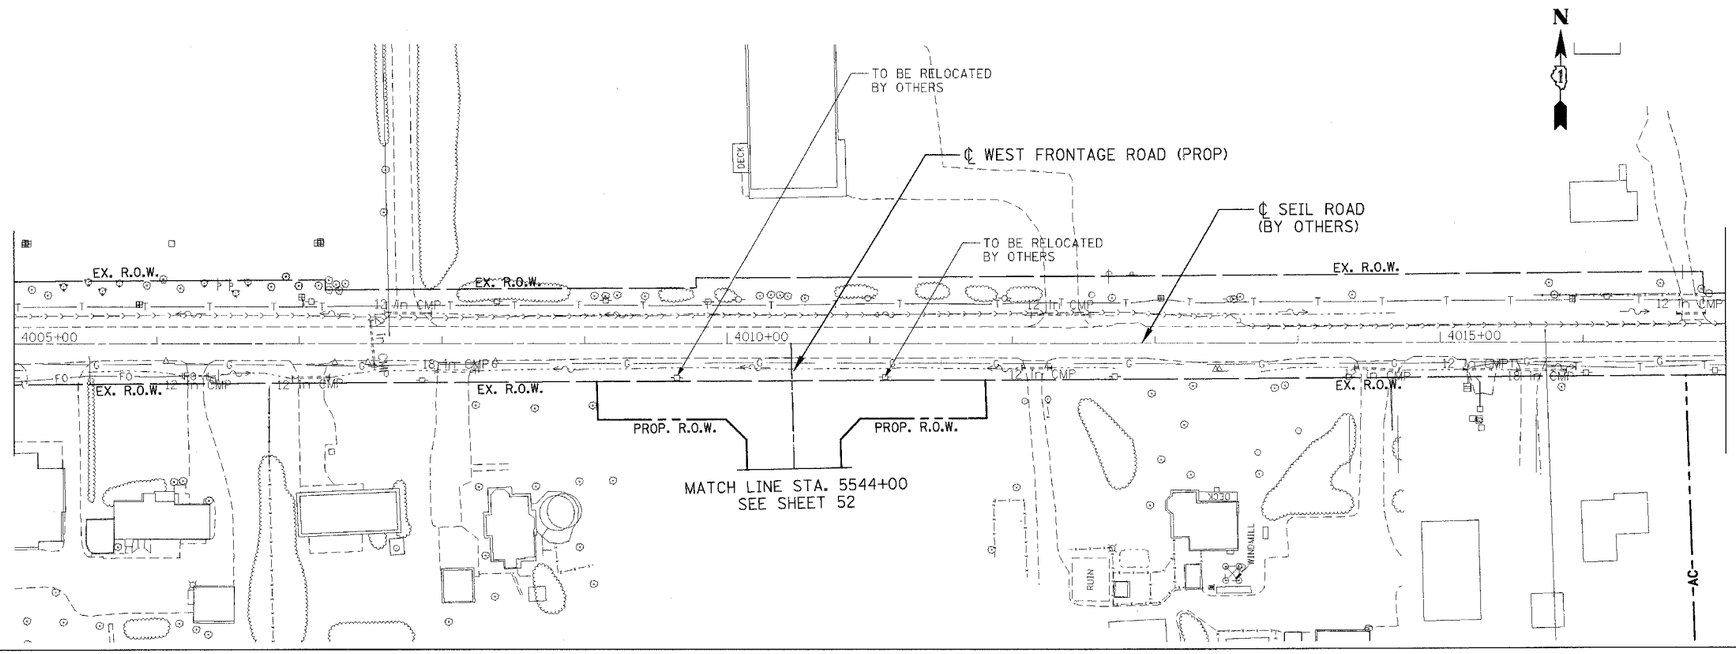

EXISTING

PROPOSED

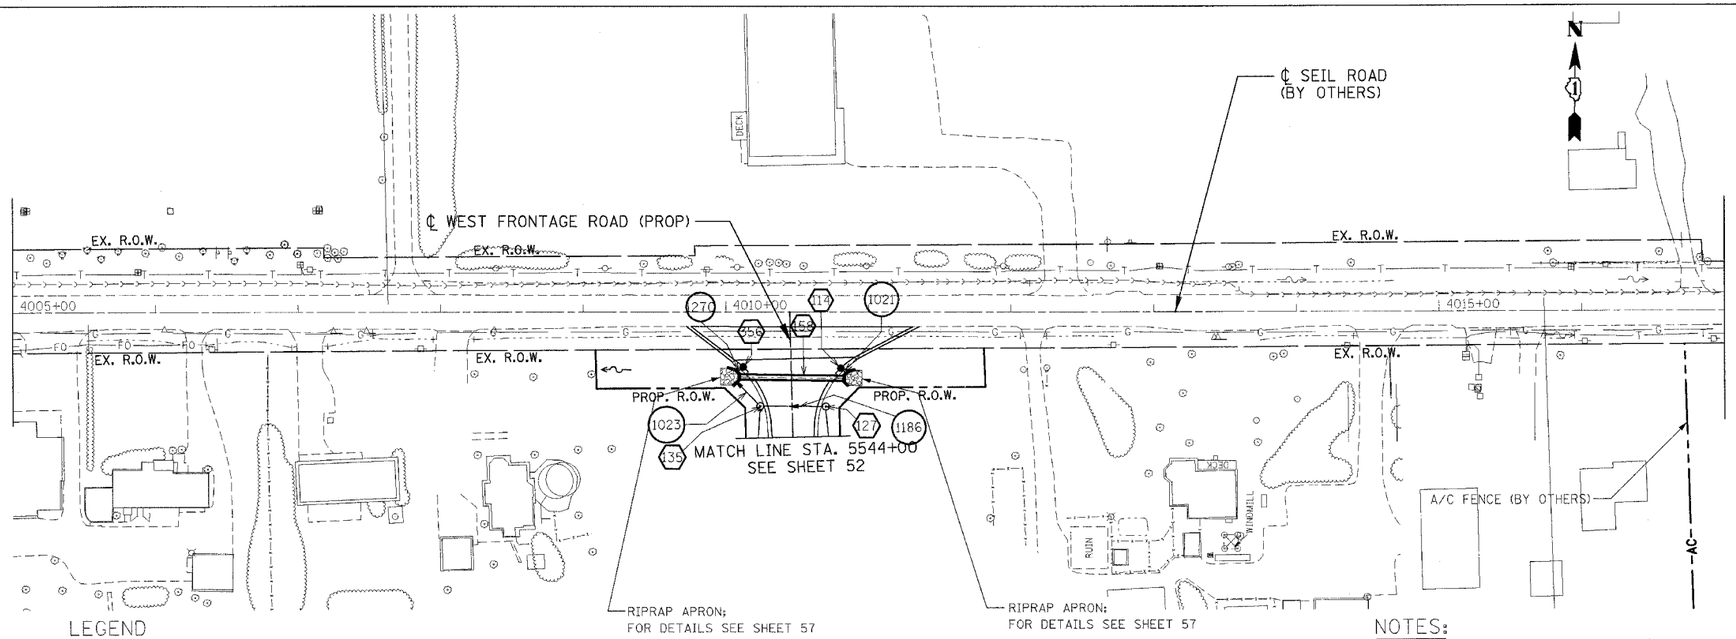

LEGEND

STRUCTURE NUMBER	EX. INLET	PROP. INLET	PROP. SWALE	M	MOVE STRUCTURE
PIPE NUMBER	EX. CATCH BASIN	PROP. CATCH BASIN	PROP. FLARED END SECTION	A	ADJUST FRAME & LID
PIPE REMOVAL	EX. MANHOLE	PROP. MANHOLE	R REMOVE STRUCTURE	REC	RECONSTRUCT STR.
	EX. STORM SEWER	PROP. STORM SEWER	F FILL STRUCTURE	C	CLEAN STRUCTURE
	EX. SANITARY SEWER	PROP. DITCH	ADJ ADJUST STRUCTURE		
	EX. DITCH				

NOTES:

1. FOR STRUCTURE AND PIPE INFORMATION, SEE DRAINAGE SCHEDULE, SHEET 56

REVISIONS	
NAME	DATE

ILLINOIS DEPARTMENT OF TRANSPORTATION
FAI 55 WEST FRONTAGE ROAD AT IL 59
SECTION: 99(1&2)AC-R-2

EXISTING AND PROPOSED SEIL RD DRAINAGE & UTILITIES

SCALE: 1" = 50'
DRAWN BY: JFS
DATE: 03/22/2007
CHECKED BY: ACL

TENG
TENG & ASSOCIATES, INC.
ENGINEERS/ARCHITECTS/PLANNERS
205 N. MICHIGAN AVE. CHICAGO, IL 60601
TELEPHONE: 312/616-0880

..\ALT00Z64.DGN, ..\SUR00Z6U.DGN, ..\ALT00Z64.DGN, ..\RDW00Z6P.DGN, ..\TTB00Z6Z.DGN, ..\ROW00Z9.DGN, ..\UTL00Z6$.DGN, ..\ROW00Z9.DGN, ..\UTL00Z6$.DGN, ..\DRA00Z66.DGN, ..\DRA00Z67.DGN, ..\SUR00Z6X.DGN, ..\DRA00Z69.DGN, ..\DRA00Z6A.DGN, ..\DRA00Z6A.DGN,
3-21-2007, 13:40:42 T:\DOCUMENT\1932790\CIVIL\DGN\DRA00Z4C.DGN BONDHUJO
1 2 