CONTRACT NO. 60C64

F.A.U. RTE.	SECTION	COUNTY	TOTAL SHEETS	SHEET NO.
3887	(E-1, P, G, H & R) RS-5	KANE	43	16
STA. 183+00	TO STA. 213+00			
FED. ROAD DIST. NO. 1	ILLINOIS	HIGHWAY PROJECT		

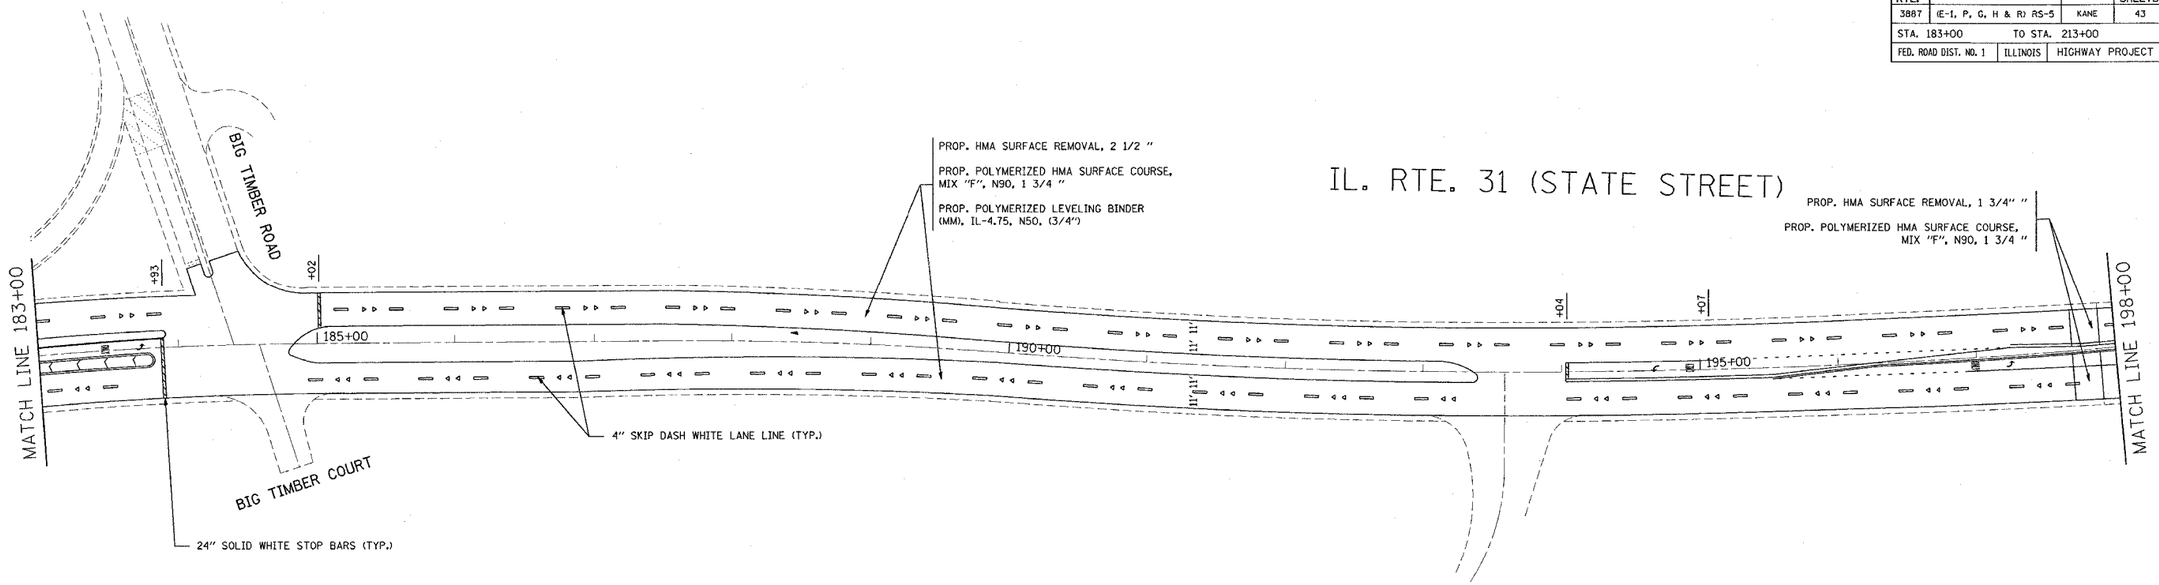

NOTE: THE CONTRACTOR SHALL MILL ONLY 3/4" FOR THE TWO APPROACH SLABS OF THE BRIDGE OVER TYLER CREEK (STA. 197+69 TO STA. 197+89) AND (STA. 198+27 TO STA. 198+47).

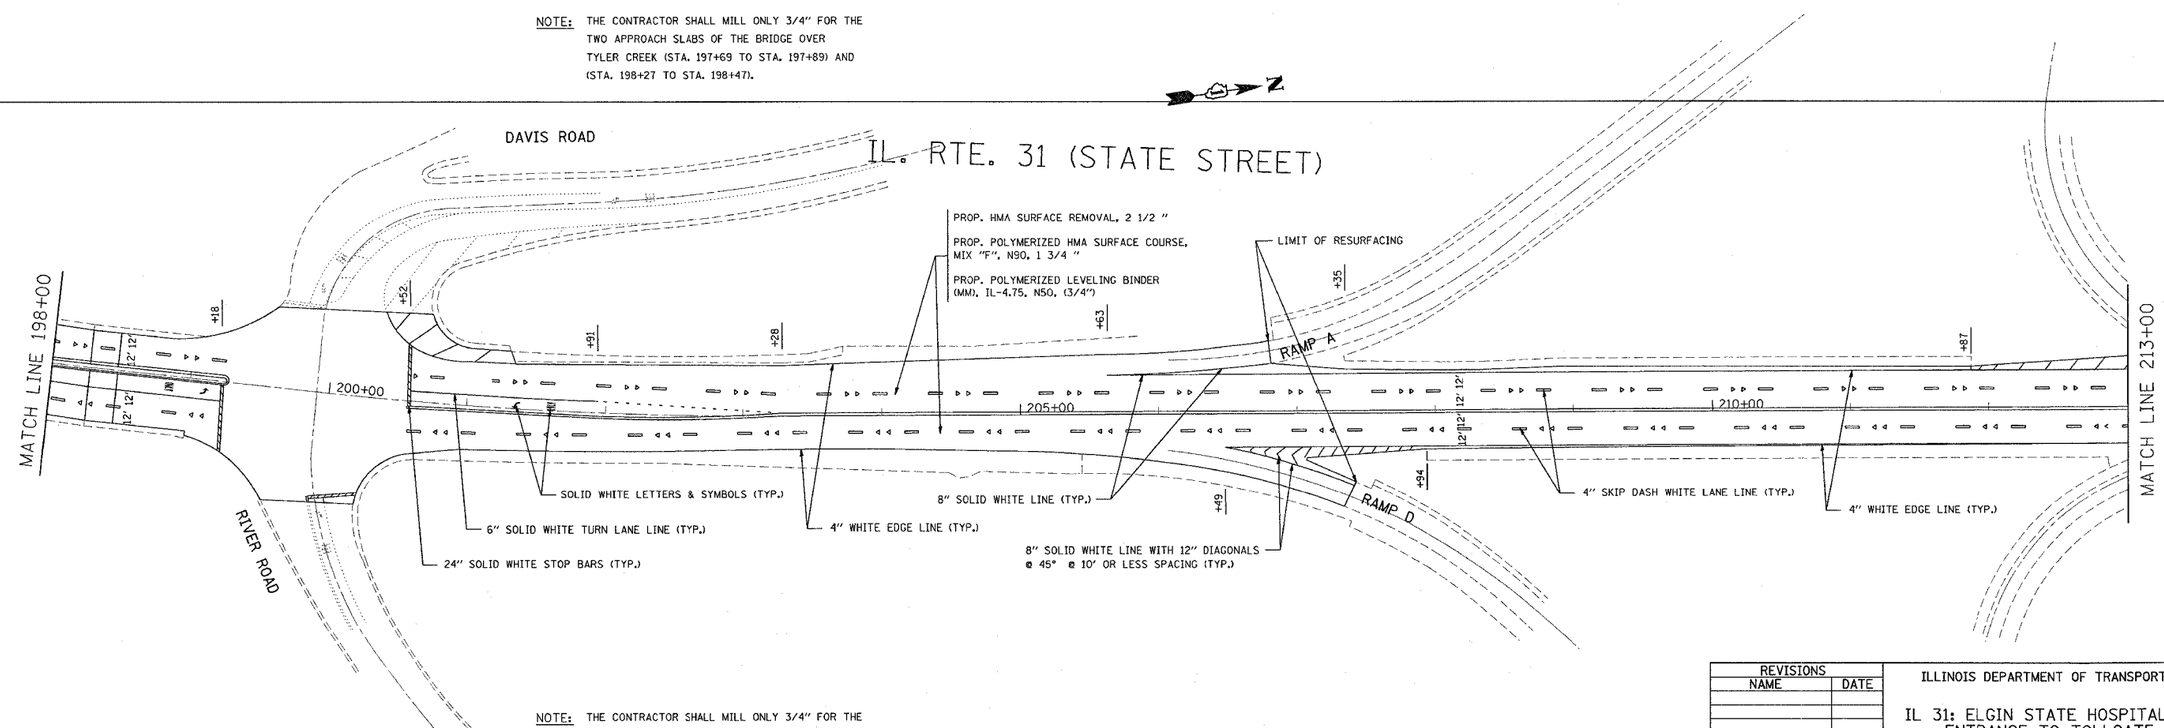

NOTE: THE CONTRACTOR SHALL MILL ONLY 3/4" FOR THE TWO APPROACH SLABS OF THE BRIDGE OVER TYLER CREEK (STA. 197+69 TO STA. 197+89) AND (STA. 198+27 TO STA. 198+47).

REVISIONS	
NAME	DATE

ILLINOIS DEPARTMENT OF TRANSPORTATION

IL 31: ELGIN STATE HOSPITAL SOUTH ENTRANCE TO TOLLGATE RD.

ROADWAY & PAVEMENT MARKING PLANS

SCALE: VERT. HORIZ.

DATE

DRAWN BY

CHECKED BY

PLOT DATE = 4/18/2007
FILE NAME = c:\projects\d1250307\sh_rdwy.dgn
PLOT SCALE = 50.0000 ' / IN.
USER NAME = brents