CONTRACT NO. 62707

F.A.P. RTE.	SECTION	COUNTY	TOTAL SHEETS	SHEET NO.
356(BHU-1)RS-6	COOK		27	16
STA.	TO STA.			
FED. ROAD DIST. NO.	ILLINOIS	FED. AID PROJECT		

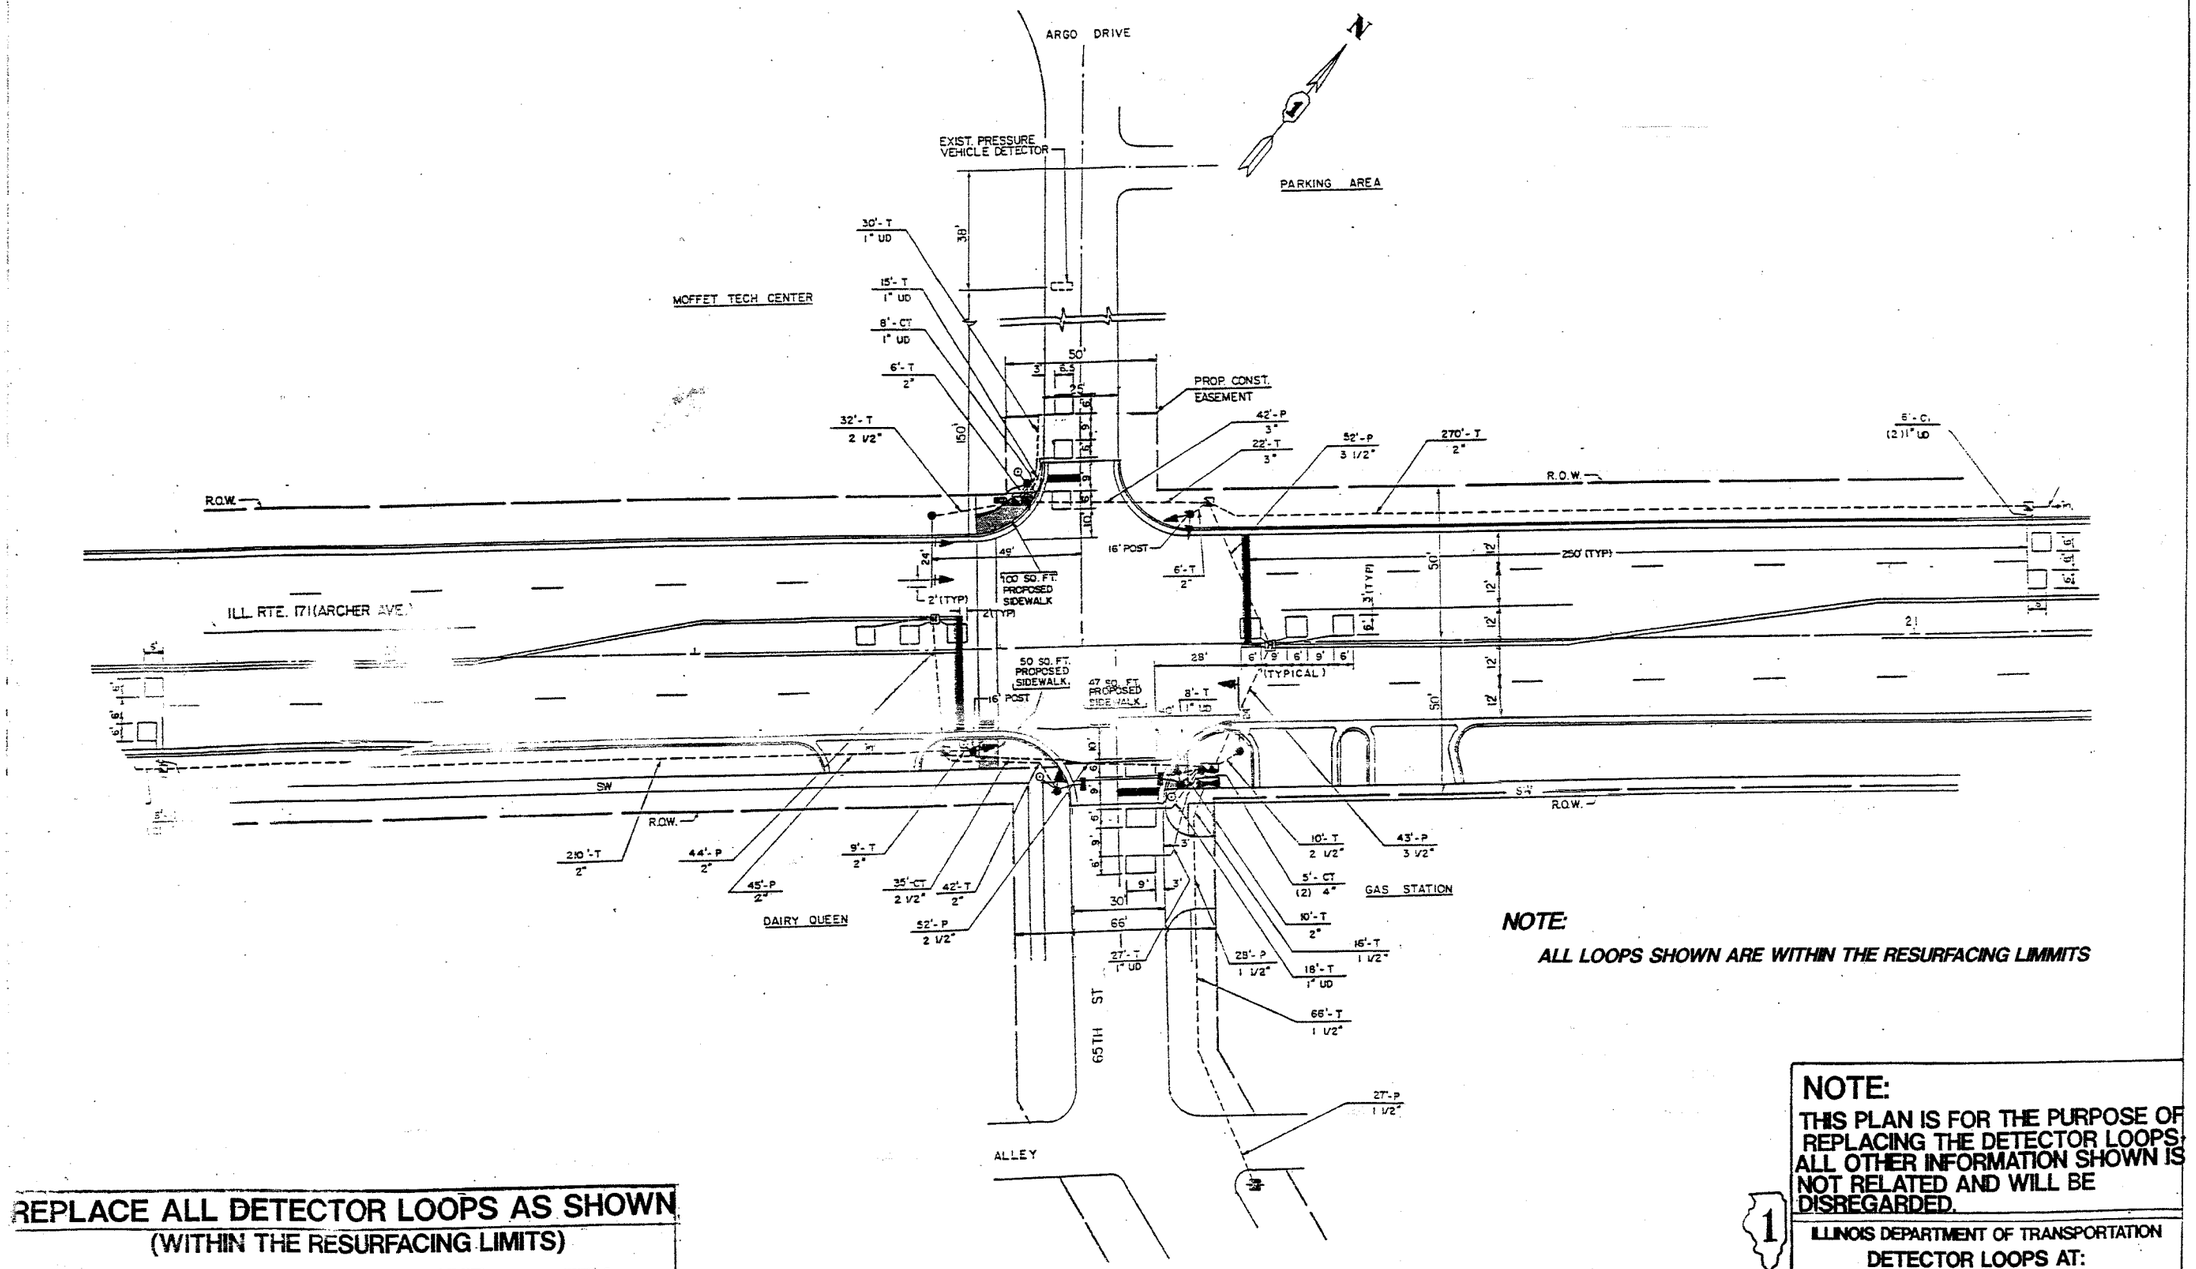

NOTE:

ALL LOOPS SHOWN ARE WITHIN THE RESURFACING LIMMITS

REPLACE ALL DETECTOR LOOPS AS SHOWN
(WITHIN THE RESURFACING LIMITS)

CODE NO.	QUANTITY	UNIT	ITEM
88600600	540'	FOOT	DETECTOR LOOP REPLACEMENT

NOTE:
THIS PLAN IS FOR THE PURPOSE OF REPLACING THE DETECTOR LOOPS; ALL OTHER INFORMATION SHOWN IS NOT RELATED AND WILL BE DISREGARDED.

1

ILLINOIS DEPARTMENT OF TRANSPORTATION
DETECTOR LOOPS AT:
IL RT 171 (ARCHER AVENUE)
& 65th STREET

SCALE: 1"=
DATE
DESIGNED BY:
DRAWN BY:
CHECKED BY: