FAP	SECTION	COUNTY	TOTAL SHEETS	SHEET NO
326	*	KANE	31	17
STA.		TO STA.		
FED. ROAD DIST NO. 7	ILLINOIS		FED AID PROJECT	

*107RS-2
62751

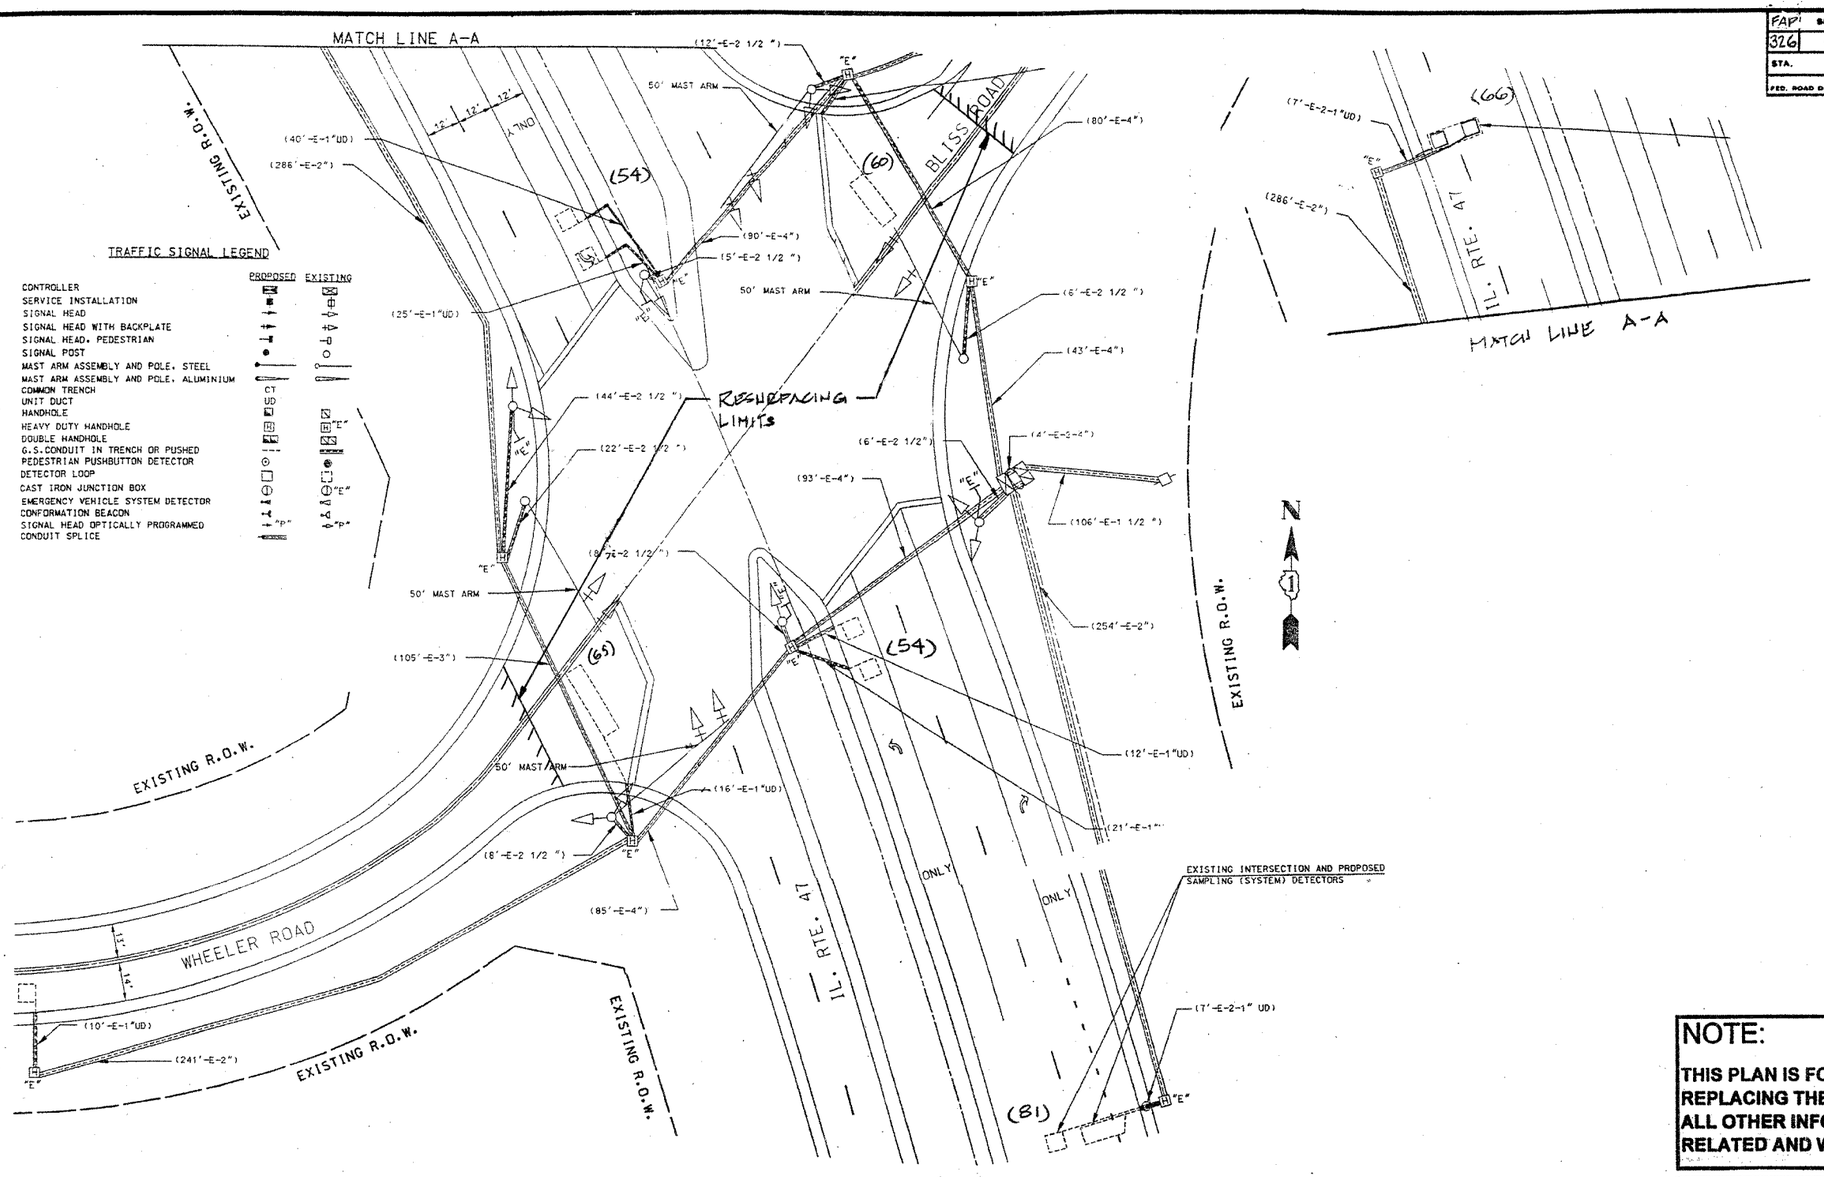

TRAFFIC SIGNAL LEGEND

	PROPOSED	EXISTING
CONTROLLER		
SERVICE INSTALLATION		
SIGNAL HEAD		
SIGNAL HEAD WITH BACKPLATE		
SIGNAL HEAD, PEDESTRIAN		
SIGNAL POST		
MAST ARM ASSEMBLY AND POLE, STEEL		
MAST ARM ASSEMBLY AND POLE, ALUMINIUM		
COMMON TRENCH	CT	
UNIT DUCT		
HANDHOLE		
HEAVY DUTY HANDHOLE		"E"
DOUBLE HANDHOLE		
G.S.CONDUIT IN TRENCH OR PUSHED		
PEDESTRIAN PUSHBUTTON DETECTOR		
DETECTOR LOOP		
CAST IRON JUNCTION BOX		"E"
EMERGENCY VEHICLE SYSTEM DETECTOR		
CONFORMATION BEACON		
SIGNAL HEAD OPTICALLY PROGRAMMED	"P"	"P"
CONDUIT SPLICE		

REPLACE ALL DETECTOR LOOPS AS SHOWN

(WITHIN THE RESURFACING LIMITS)

CODE NO.	QUANTITY	UNIT	ITEM
86600600	380	Foot	Detector Loop Replacement

NOTE:

THIS PLAN IS FOR THE PURPOSE OF REPLACING THE DETECTOR LOOPS ONLY. ALL OTHER INFORMATION SHOWN IS NOT RELATED AND WILL BE DISREGARDED.

REVISIONS	
NAME	DATE

ILLINOIS DEPARTMENT OF TRANSPORTATION

DETECTOR LOOP REPLACEMENT

ILL. RTE. 47 - WHEELER/BLISS RDS.

SCALE: 1" = 20'

DATE: MAR. 04

DRAWN BY:

DESIGNED BY:

CHECKED BY: