4/2/2007
c:\projects\d147101\d148801oo.m32
smithkl

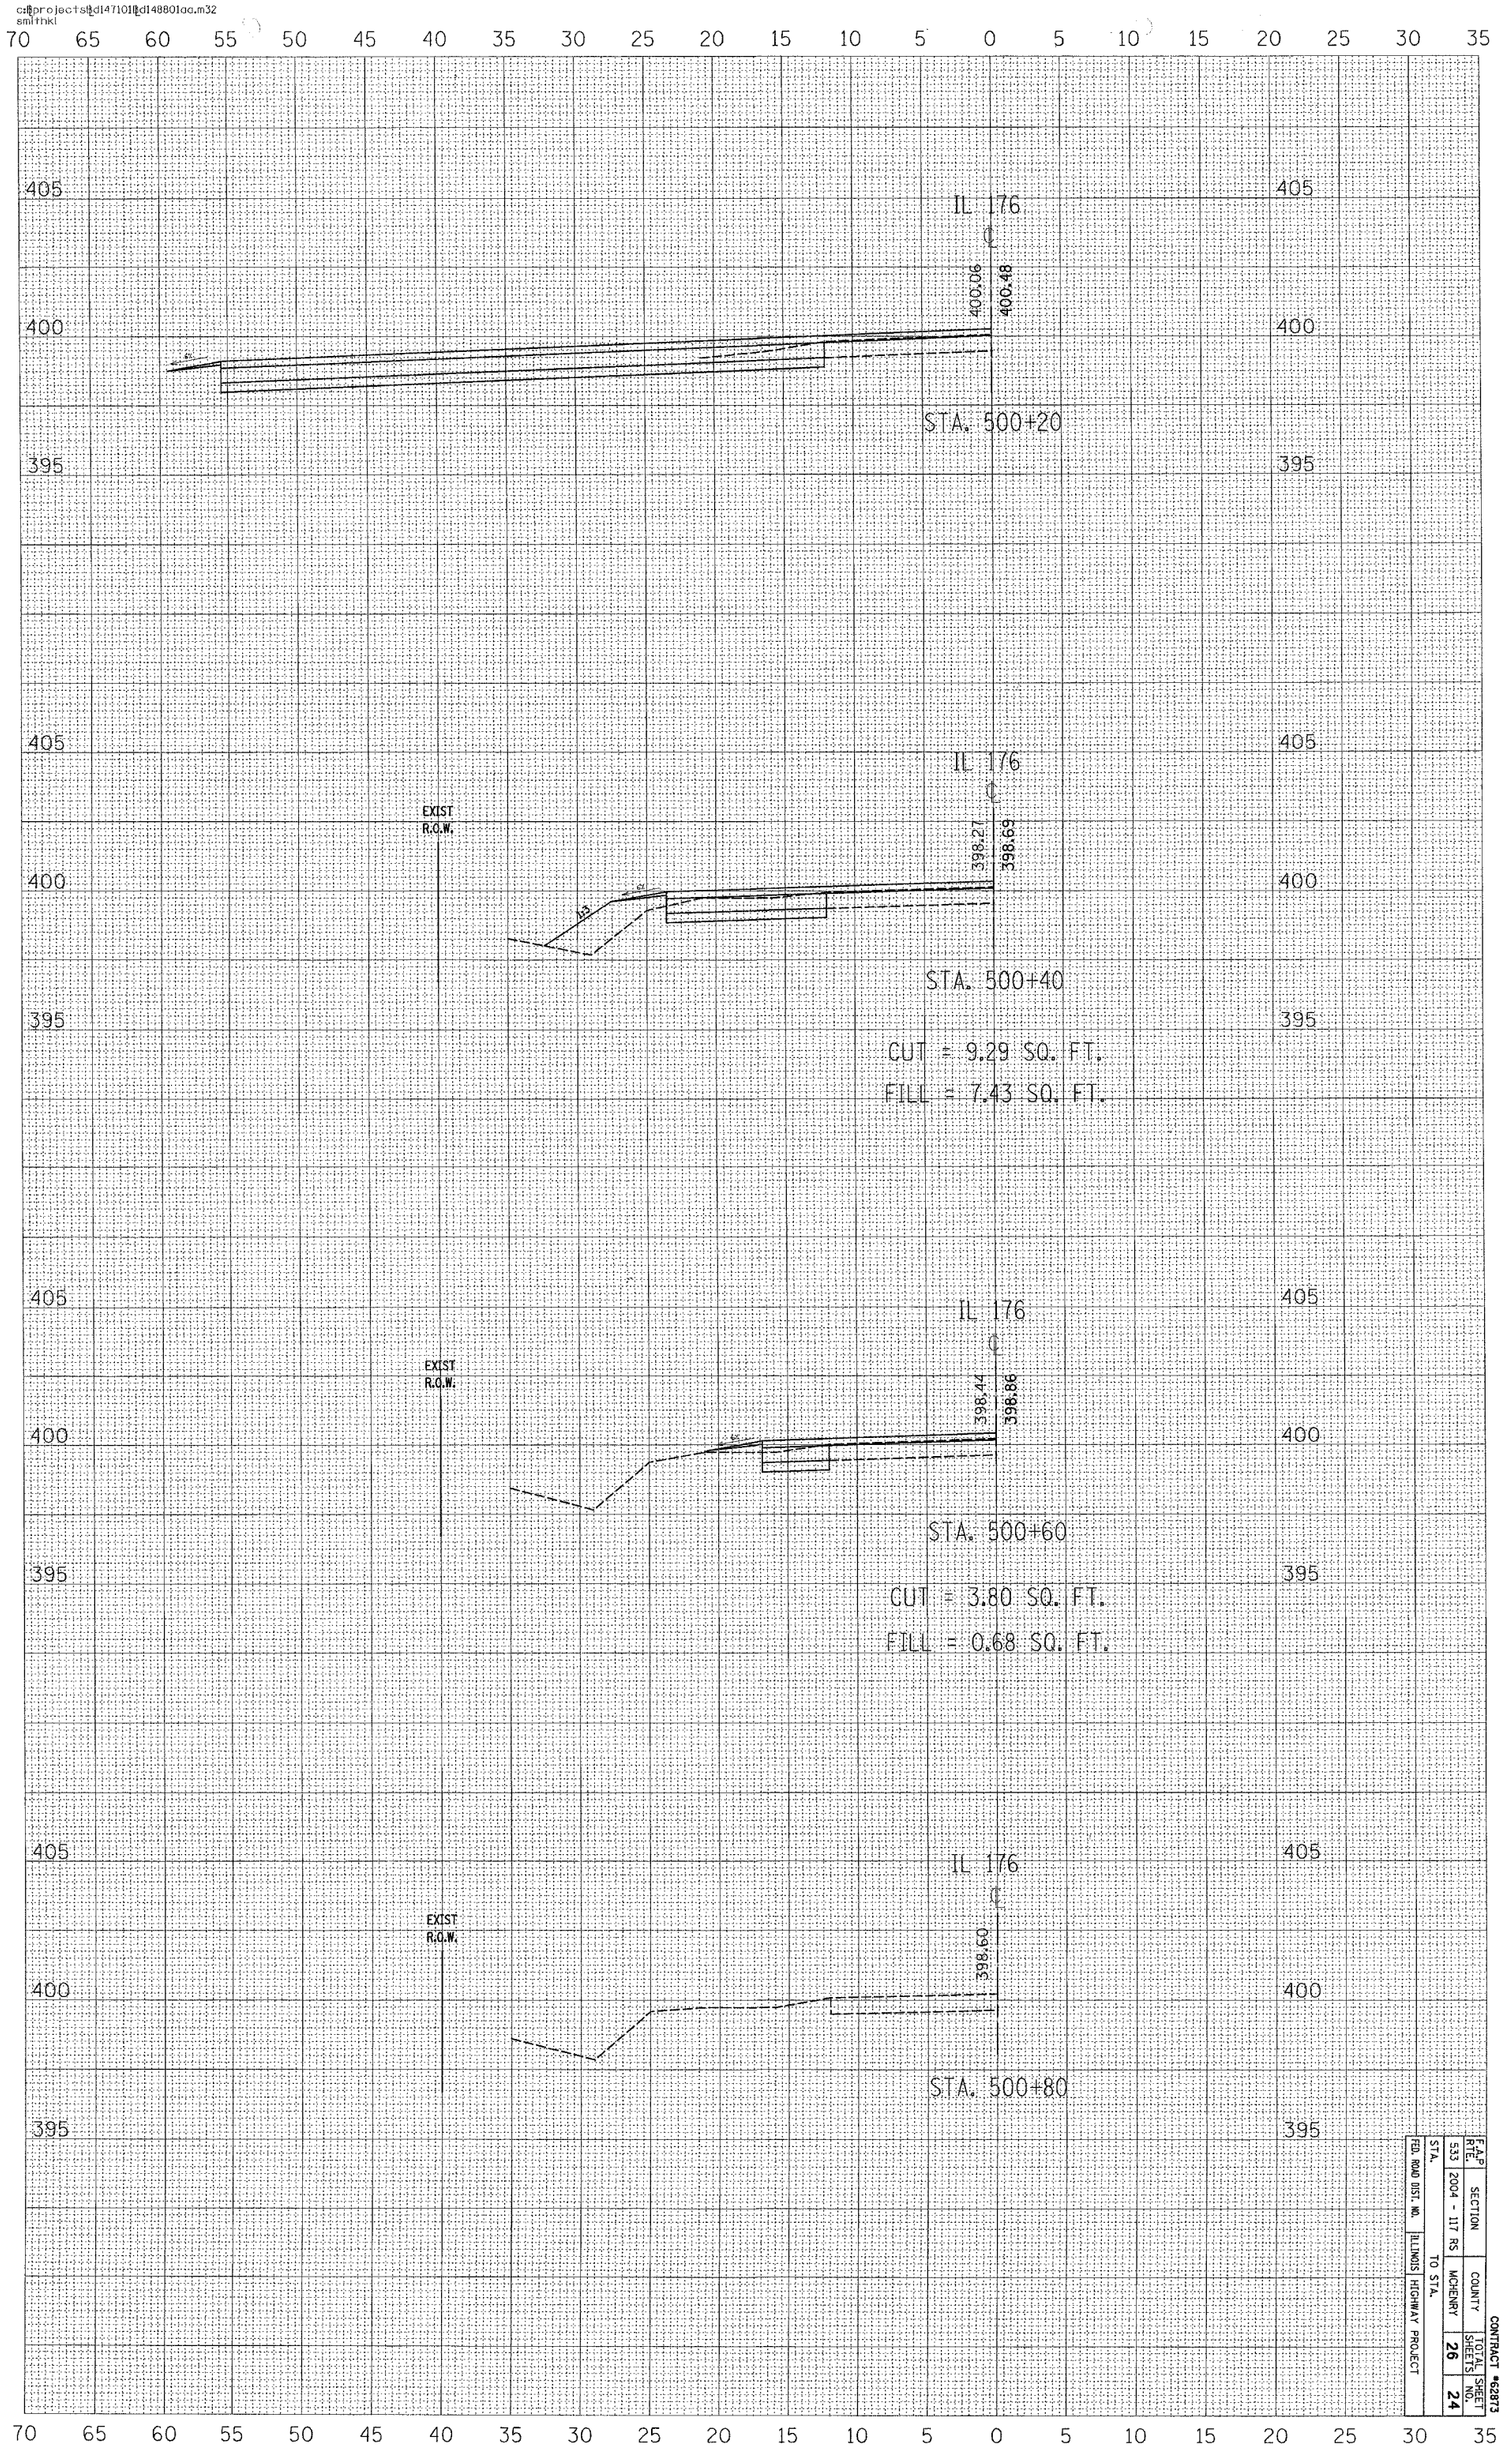

F.A.P. RTE. 533	SECTION 2004 - 117 RS	COUNTY MCHENRY	TOTAL SHEETS 26 / SHEET NO. 24
STA.	TO STA.		
FED. ROAD DIST. NO.	ILLINOIS HIGHWAY PROJECT		

CONTRACT #62873