CONTRACT NO. 62915

F.A.U RTE.	SECTION	COUNTY	TOTAL SHEETS	SHEET NO.
2946	3368 A-N	COOK	74	25
STA.		TO STA.		
FED. ROAD DIST. NO.	ILLINOIS	FED. AID PROJECT		

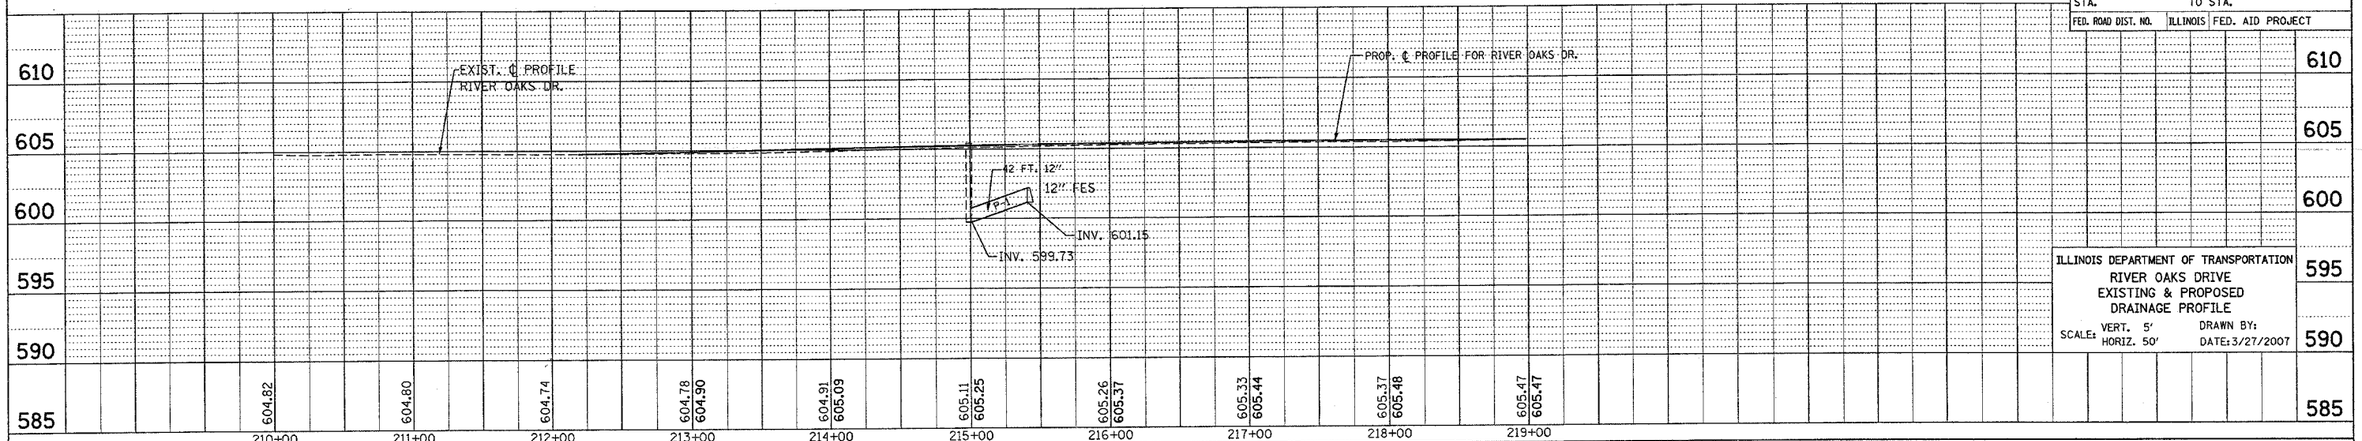

ILLINOIS DEPARTMENT OF TRANSPORTATION
RIVER OAKS DRIVE
EXISTING & PROPOSED
DRAINAGE PROFILE
SCALE: VERT. 5′ HORIZ. 50′ DRAWN BY: DATE:3/27/2007

PLAN
SURVEYED
PLOTTED
NOTE BOOK
NO.
ALIGNMENT CHECKED
FIELD TIES CHECKED
BY
DATE

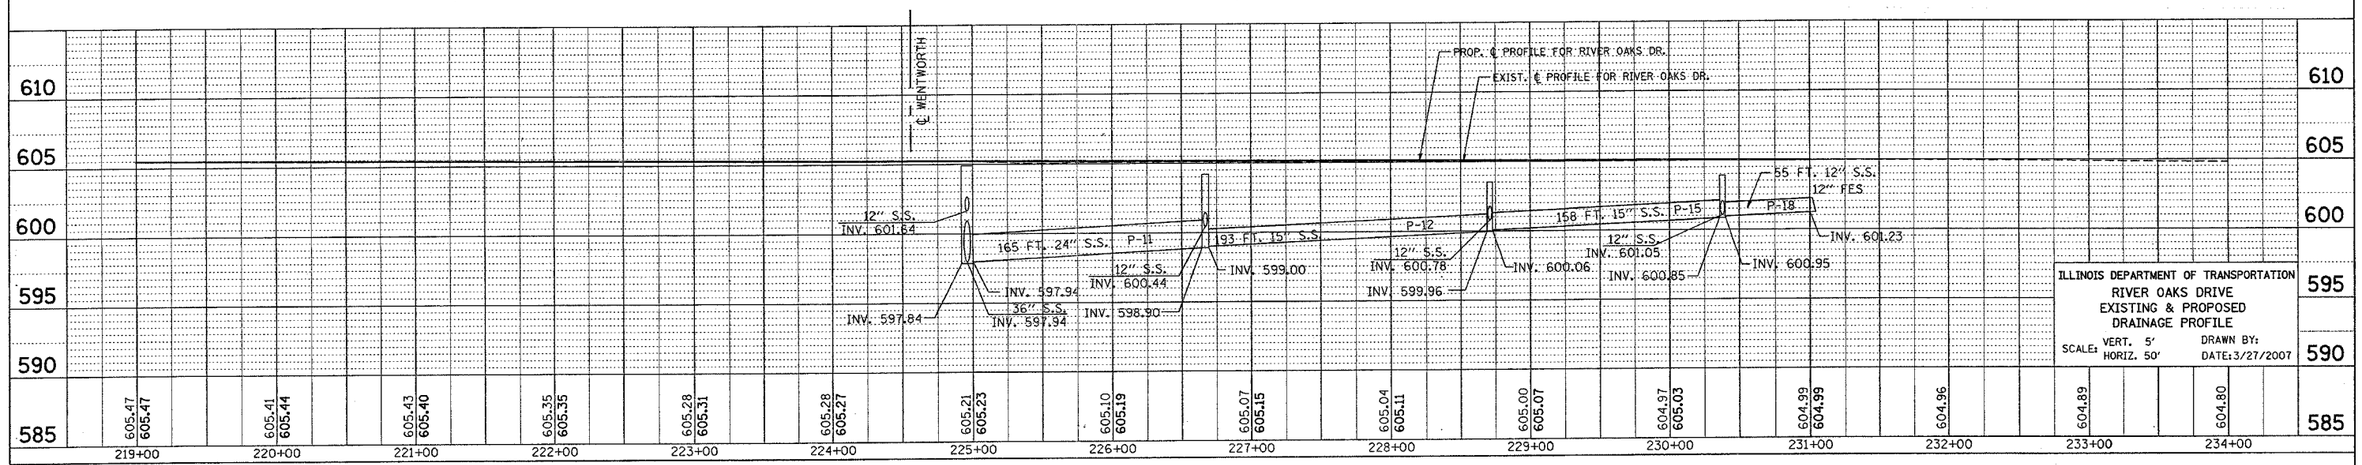

ILLINOIS DEPARTMENT OF TRANSPORTATION
RIVER OAKS DRIVE
EXISTING & PROPOSED
DRAINAGE PROFILE
SCALE: VERT. 5′ HORIZ. 50′ DRAWN BY: DATE:3/27/2007

PROFILE
SURVEYED
PLOTTED
NOTE BOOK
NO.
ALIGNMENT CHECKED
FIELD TIES NOTATIONS CHKD
BY
DATE

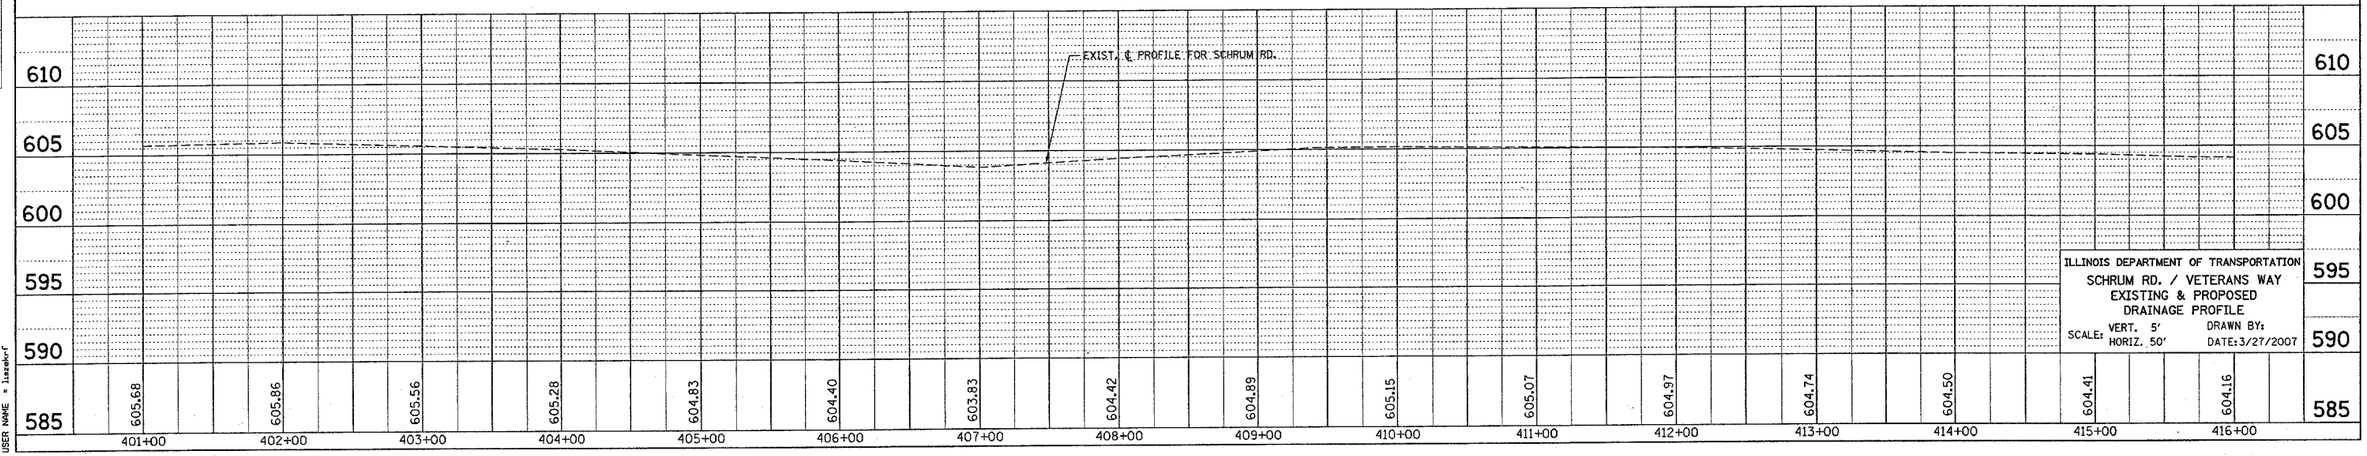

ILLINOIS DEPARTMENT OF TRANSPORTATION
SCHRUM RD. / VETERANS WAY
EXISTING & PROPOSED
DRAINAGE PROFILE
SCALE: VERT. 5′ HORIZ. 50′ DRAWN BY: DATE:3/27/2007

PLOT DATE = 3/27/2007
FILE NAME = a:\Projects\p101703\sh_drawn_bb.dgn
PLOT SCALE = 50.0000 ' / IN.
USER NAME = lasaer