*REF-pland03
*REF-pland04

CONTRACT NO. 62915

F.A.U. RTE.	SECTION	COUNTY	TOTAL SHEETS	SHEET NO.
2946	3368 A-N	COOK	74	33
STA. 209+22		TO STA. 219+00		
FED. ROAD DIST. NO.	ILLINOIS	FED. AID PROJECT		

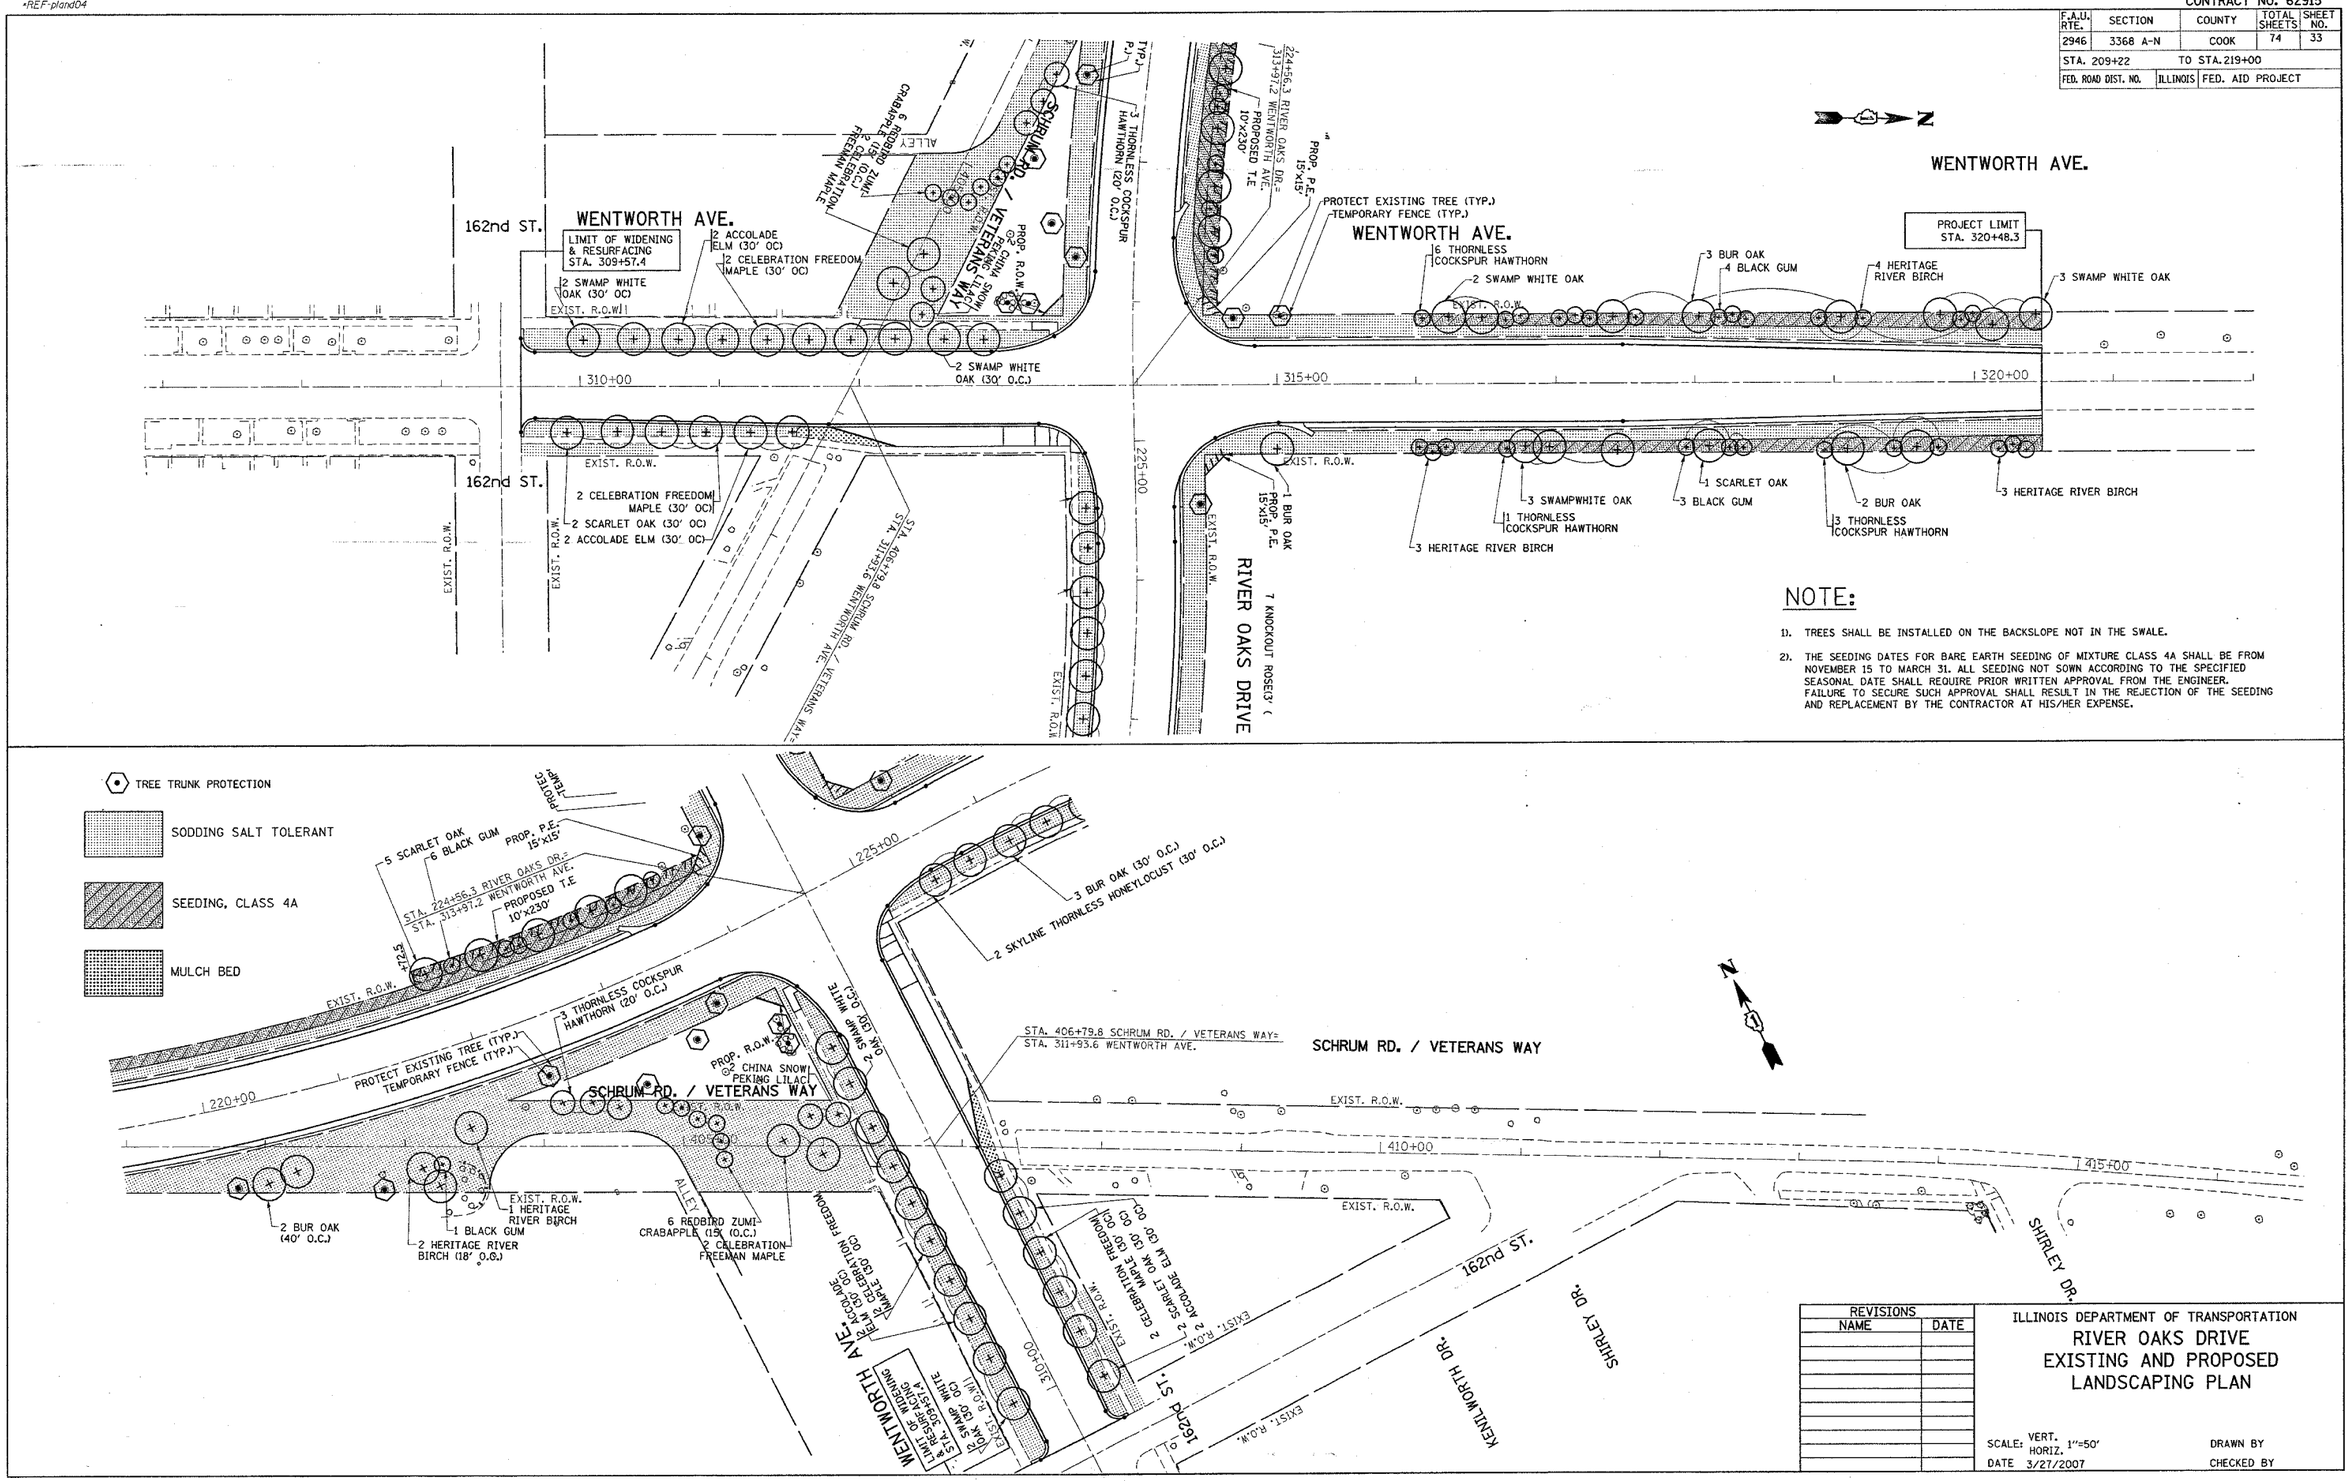

NOTE:

1). TREES SHALL BE INSTALLED ON THE BACKSLOPE NOT IN THE SWALE.

2). THE SEEDING DATES FOR BARE EARTH SEEDING OF MIXTURE CLASS 4A SHALL BE FROM NOVEMBER 15 TO MARCH 31. ALL SEEDING NOT SOWN ACCORDING TO THE SPECIFIED SEASONAL DATE SHALL REQUIRE PRIOR WRITTEN APPROVAL FROM THE ENGINEER. FAILURE TO SECURE SUCH APPROVAL SHALL RESULT IN THE REJECTION OF THE SEEDING AND REPLACEMENT BY THE CONTRACTOR AT HIS/HER EXPENSE.

REVISIONS NAME	DATE

ILLINOIS DEPARTMENT OF TRANSPORTATION

RIVER OAKS DRIVE EXISTING AND PROPOSED LANDSCAPING PLAN

SCALE: VERT. 1"=50' HORIZ.

DATE 3/27/2007

DRAWN BY

CHECKED BY

PLOT DATE = 3/27/2007
FILE NAME = c:\Projects\p817637\sh_land_bb.dgn
PLOT SCALE = 50.0000 ' / IN.
USER NAME = liszakrf