CONTRACT NO. 64450

F.A.P RTE.	SECTION	COUNTY	TOTAL SHEETS	SHEET NO.
734	(4MFTR	WINNEBAGO	75	64
STA.		TO STA.		
FED. ROAD DIST. NO.	ILLINOIS	FED. AID PROJECT		

IDOT DIST. 2

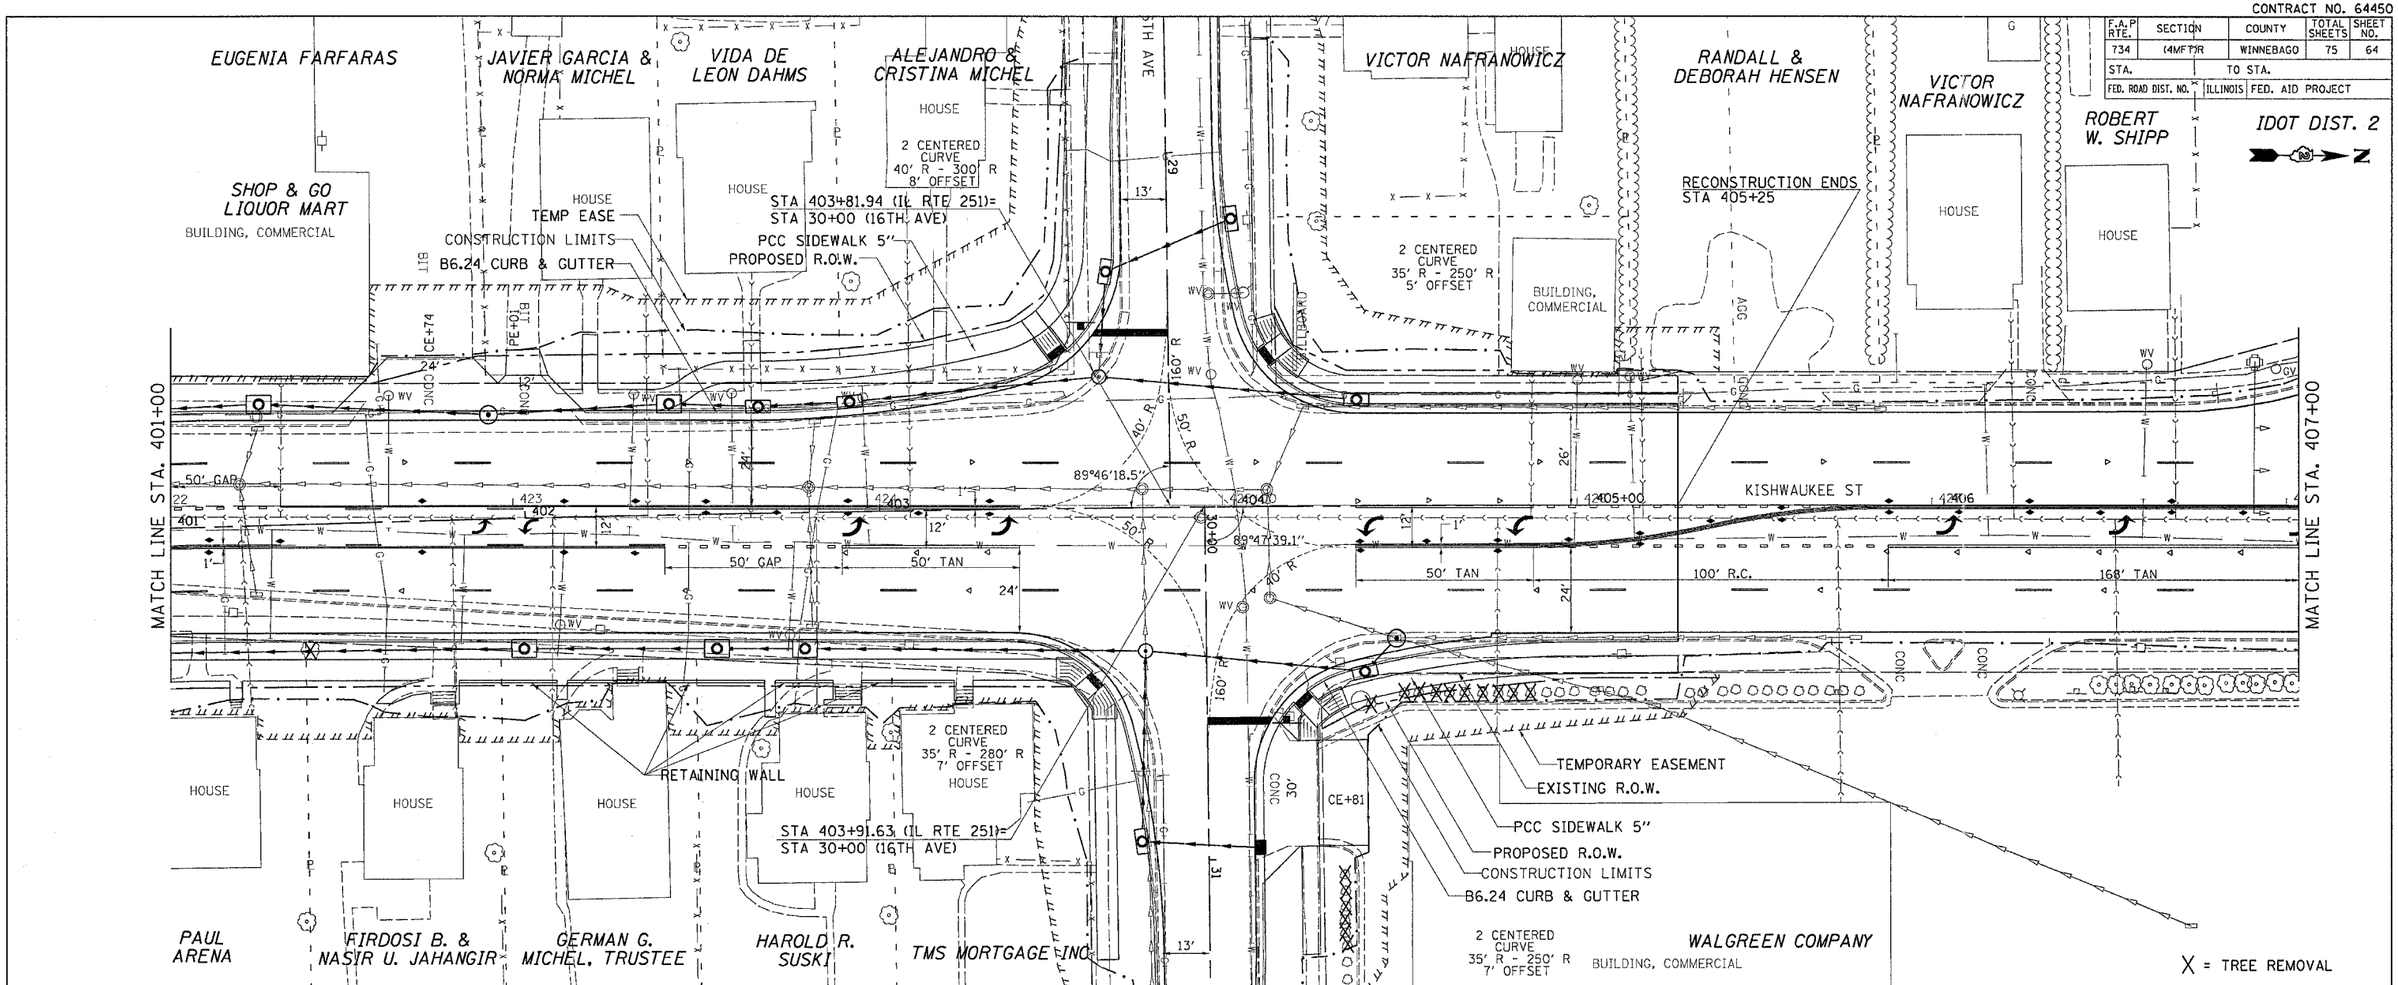

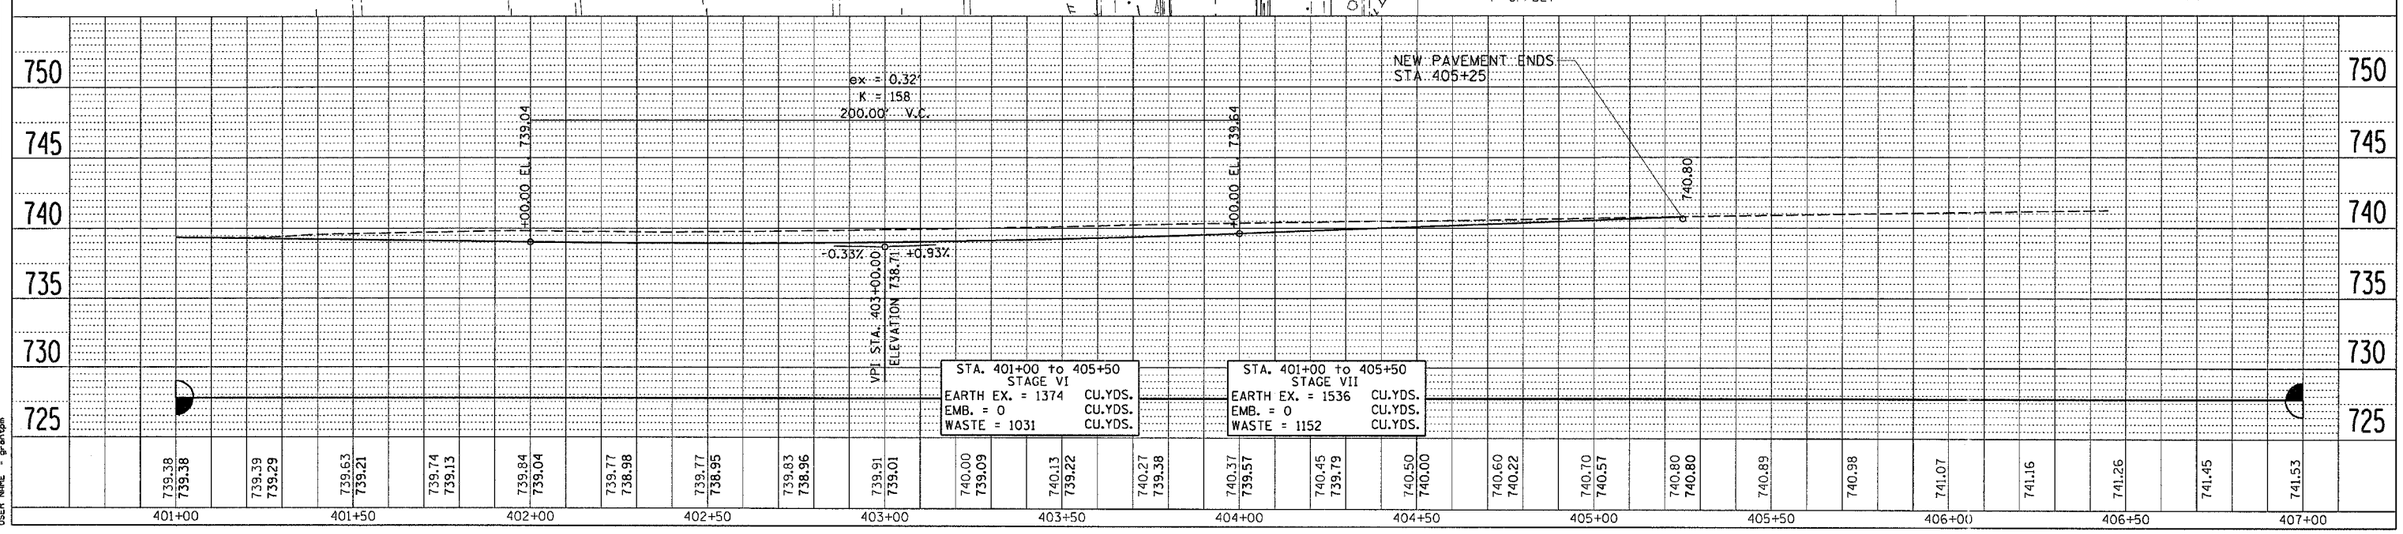

PLAN NOTE BOOK NO. ____ SURVEYED PLOTTED ALIGNMENT CHECKED RT. OF WAY CHECKED CADD FILE NAME ____ BY DATE

PROFILE NOTE BOOK NO. ____ SURVEYED PLOTTED GRADES CHECKED B.M. NOTED STRUCTURE NOTATIONS CHKD BY DATE

PLOT DATE = Fri Apr 27 10:44:11 2007
FILE NAME = c:\projects\p216890\d16890plnl.dgn
PLOT SCALE = 20.0000 ' / IN.
USER NAME = grantpm

IL RTE 251