CONTRACT NO. 64450

F.A.P RTE.	SECTION	COUNTY	TOTAL SHEETS	SHEET NO.
734	(4MFT)R	WINNEBAGO	353	74
STA.	TO STA.			
FED. ROAD DIST. NO.	ILLINOIS	FED. AID PROJECT		

16TH AVE

PLAN
DATE / BY
SURVEYED
PLOTTED
GRADES CHECKED
ALIGNMENT CHECKED
CADD FILE NAME
NOTE BOOK
NO.

STA 403+91.94 (IL RTE 251)=
STA 30+00 (16TH AVE)

WALGREEN COMPANY

STA 403+91.63 (IL RTE 251)=
STA 30+00 (16TH AVE)

N

BUILDING COMMERC

HOUSE

VICTOR NAFRANOWICZ

2 CENTERED CURVE
35' R - 250' R
5' OFFSET

PR R.O.W.

SIDEWALK REMOVAL
TEMP EASE

B6.24 CURB & GUTTER

CONSTRUCTION LIMITS

IL RTE 251

PROPOSED R.O.W.

2 CENTERED CURVE
35' R - 250' R
7' OFFSET

TEMPORARY EASEMENT

CONSTRUCTION LIMITS

B6.24 CURB & GUTTER

EXISTING R.O.W.

MARY RUTH HACKWORTH

CE+81

30' CONC

IMPROVEMENT ENDS
STA 31+73.04

16TH AVE

30+00

89°47'39.1"

89°46'18.1"

150' R

50' R

40' R

160'

EXISTING R.O.W.

PROPOSED R.O.W.

SIDEWALK REMOVAL
TEMP EASE

IMPROVEMENT ENDS
STA 28+48.18

CONSTRUCTION LIMITS
B6.24 CURB & GUTTER

2 CENTERED CURVE
40' R - 300' R
8' OFFSET

HOUSE

2 CENTERED CURVE
35' R - 280' R
7' OFFSET

CONSTRUCTION LIMITS
TEMPORARY EASEMENT

TMS MORTGAGE INC

JESUS PASILLAS

ARMOUR T. BECKSTRAND

ALEJANDRO & CRISTINA MICHEL

PROPOSED R.O.W.

VIDA DE LEON DAHMS

HAROLD R. SUSKI

X = TREE REMOVAL

PROFILE
SURVEYED
PLOTTED
GRADES CHECKED
ALIGNMENT CHECKED
NOTE BOOK
NO.
STRUCTURE NOT WITHIN CHKD

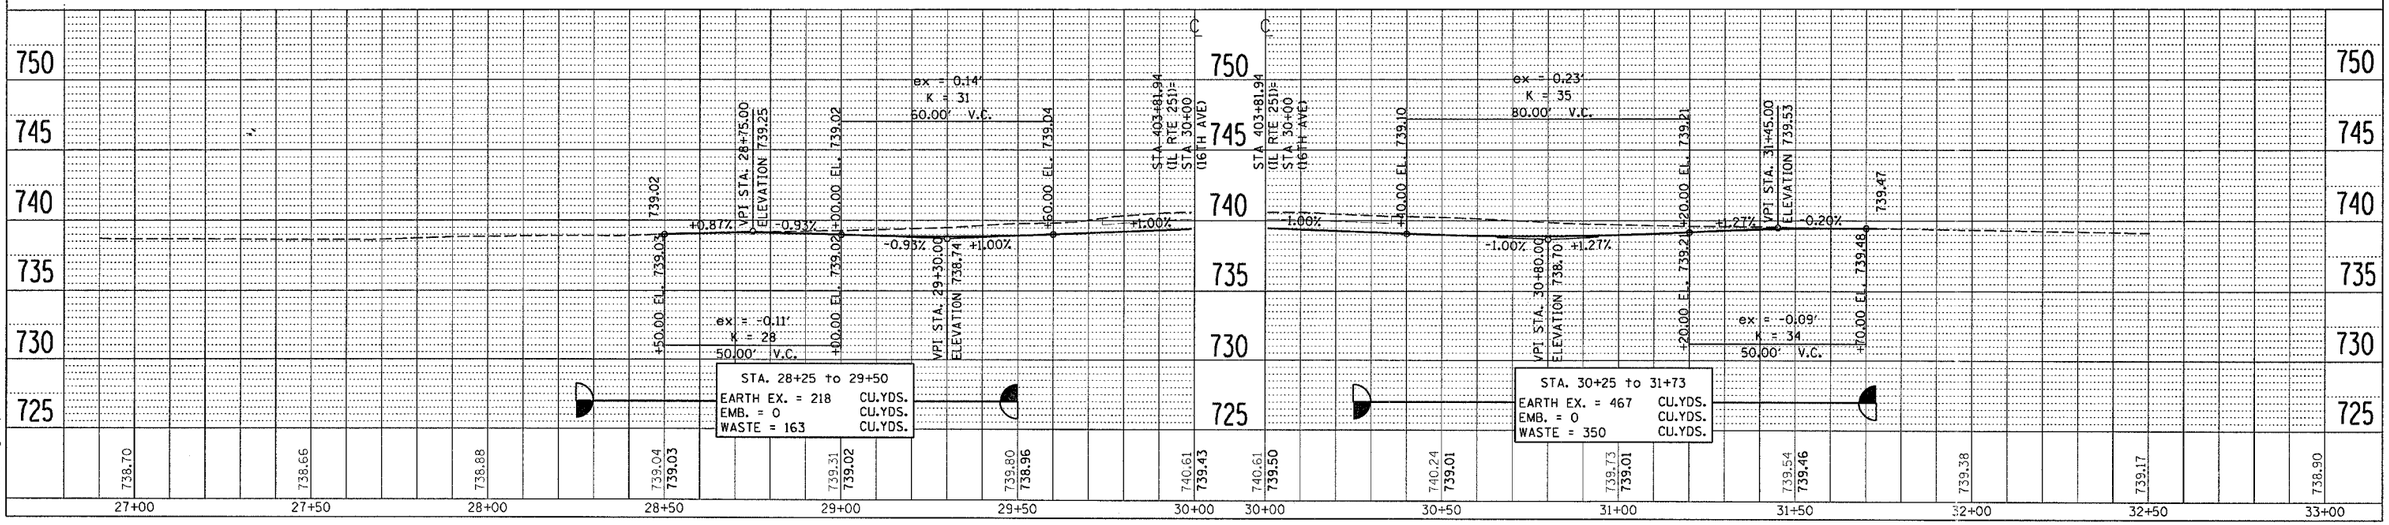

PLOT DATE = Fri Apr 27 10:38:38 2007
FILE NAME = c:\projects\2005\05-05899\dgn\n2.dgn
PLOT SCALE = 20.0000 ' / IN.
USER NAME = grantpa

16TH AVE