F.A.P. RTE.	SECTION	COUNTY	TOTAL SHEETS	SHEET NO.
734	(4MFT)R	WINNEBAGO	353	145
STA. 395+00	TO STA.401+00			
FED. ROAD DIST. NO.	ILLINOIS	FED. AID PROJECT		

PLAN
SURVEYED
PLOTTED
DRAWN
CHECKED
NOTE BOOK
ALIGNMENT
RT. OF WAY
CHECKED
NO.
CADD FILE NAME
BY
DATE

PROFILE
SURVEYED
PLOTTED
DRAWN
CHECKED
NOTE BOOK
E.M. NOTED
STRUCTURE NOTATIONS DYED
NO.
BY
DATE

•DATE-TIME•
•DWG-SIZE•
•REF7
•REF16
•REF
•REF
•REF

MATCH LINE STA. 395+00

MATCH LINE STA. 401+00

18TH AVE

17TH AVE

KISHWAUKEE ST / IL 251

BUILDING, COMMERCIAL

BUILDING, COMMERCIAL

SIGN

MHL2

STA 396+24.06 33.68' RT
MH-TA-6' DIA.-T1F-CL
LID EL=740.44

MHR4

MLR7

MLR6

MHR3

MLR7-MHR4
164'-SS-CLA-T2-30"
℄=731.23 - 731.05
SLOPE= 0.11%

STA 397+93.87 34.51' RT
INLET SPECIAL NO. 3
EOP EL=739.81

MLR6-MLR7
136'-SS-CLA-T2-30"
℄=731.49 - 731.33
SLOPE= 0.12%

STA 399+37.20 34.46' RT
INLET SPECIAL NO. 3
EOP EL=739.31

MHR3-MLR6
70'-SS-GASKET-T2-30"
℄=731.67 - 731.59
SLOPE= 0.11%

STA 400+10.56 34.44' RT
MH-TA-4' DIA.-T1F-CL
LID EL=739.09

HOUSE

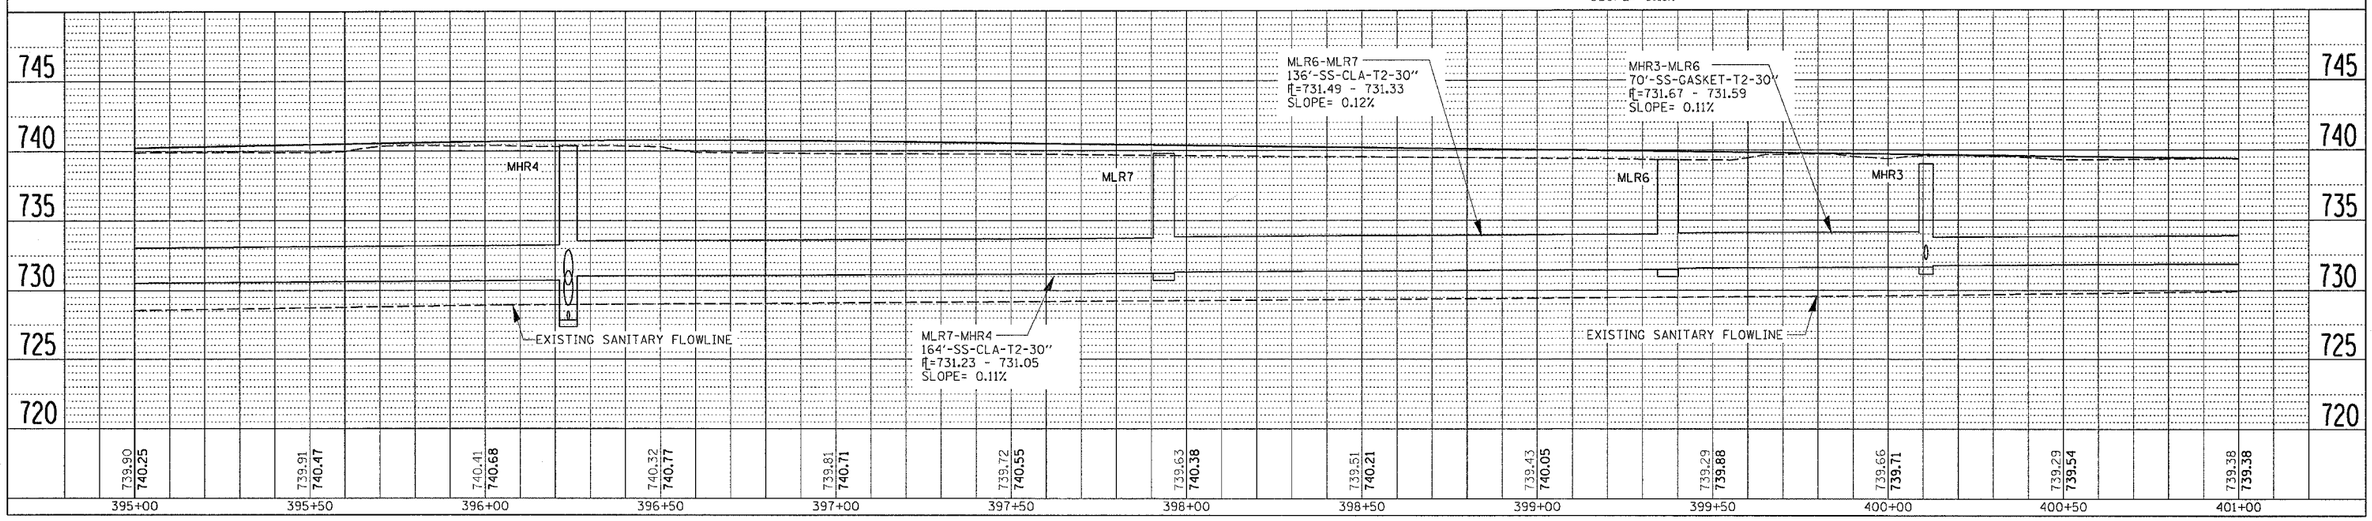

IL 251 DRAINAGE DETAILS RIGHT