CONTRACT NO. 64450

F.A.P. RTE.	SECTION	COUNTY	TOTAL SHEETS	SHEET NO.
734	(4MFTJR	WINNEBAGO	353	198
STA.		TO STA.		
FED. ROAD DIST. NO.	ILLINOIS	FED. AID PROJECT		

REMOVAL DETAILS

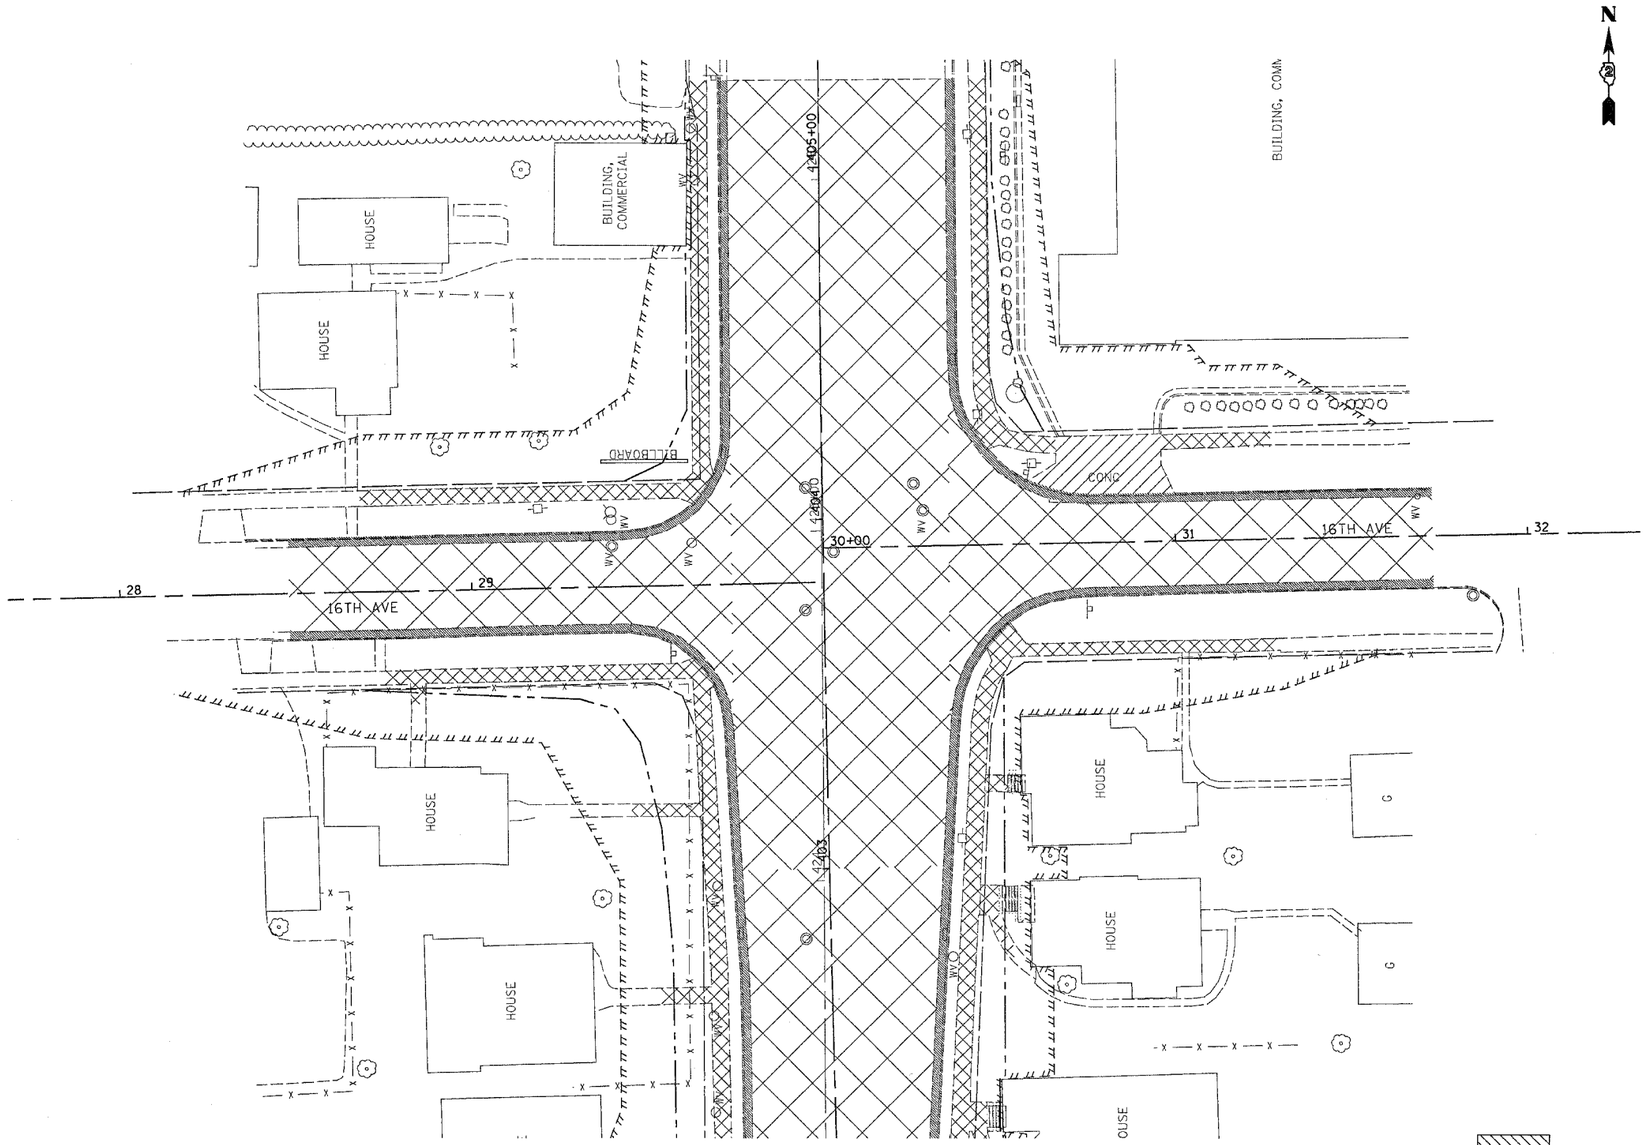

COMBINATION CURB AND GUTTER REMOVAL

BUILDING REMOVAL

SIDEWALK REMOVAL

DRIVEWAY REMOVAL

PAVEMENT REMOVAL

PLOT DATE = Fri Apr 27 09:49:39 2007
FILE NAME = c:\pw_pw:c:\pw_pwdata\b216898\d16898-sem.dgn
PLOT SCALE = 200.0000 ' / IN.
USER NAME = gsanders