CONTRACT NO. 64450

F.A.P. RTE.	SECTION	COUNTY	TOTAL SHEETS	SHEET NO.
734	(4MFTJR	WINNEBAGO	353	239
STA.		TO STA.		
FED. ROAD DIST. NO.	ILLINOIS	FED. AID PROJECT		

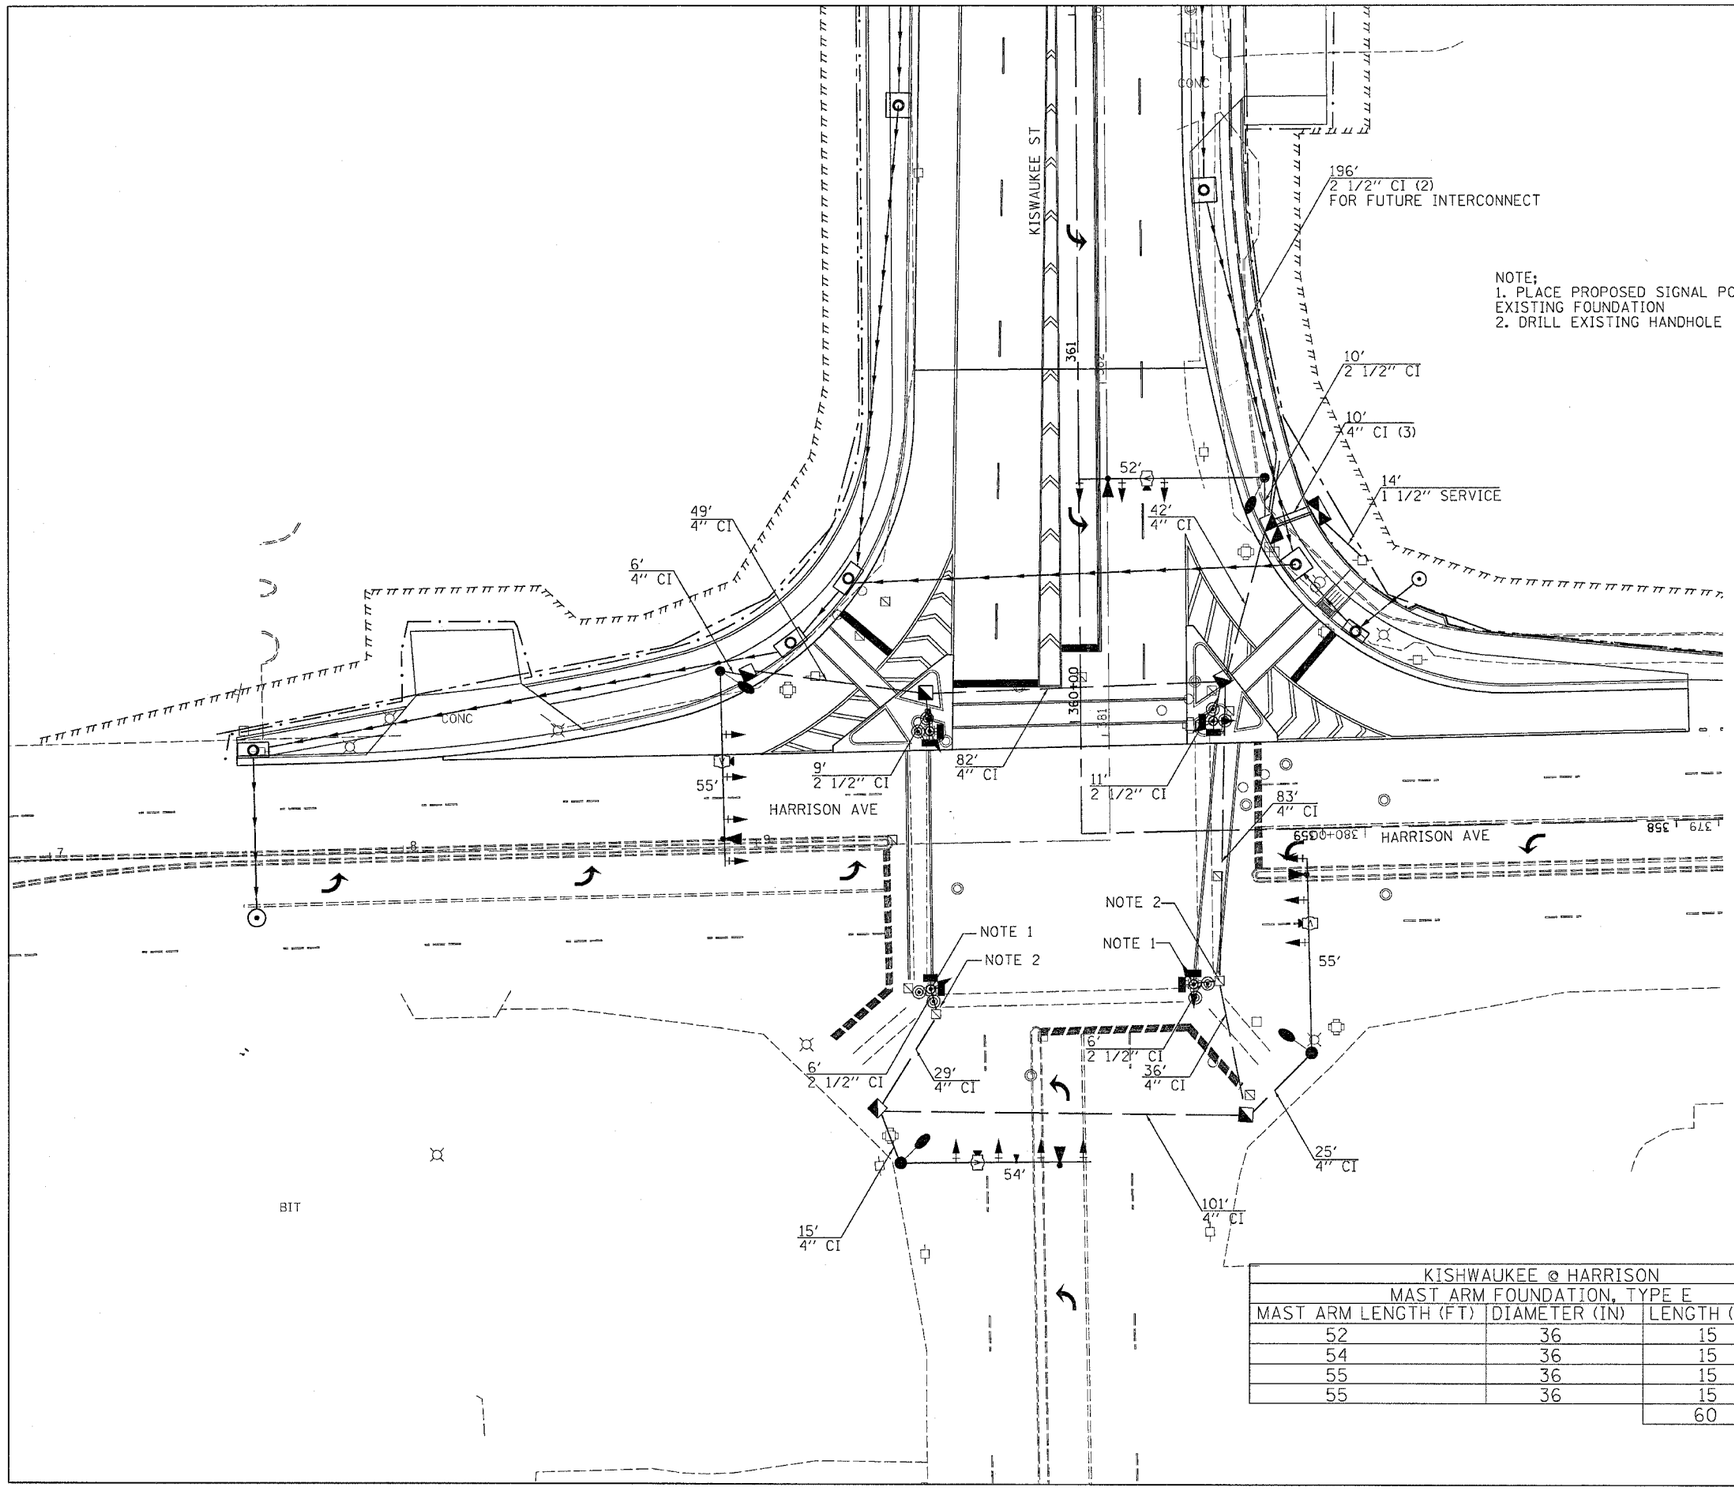

NOTE:
1. PLACE PROPOSED SIGNAL POST ON EXISTING FOUNDATION
2. DRILL EXISTING HANDHOLE

LEGEND

- EXISTING CONTROLLER
- NEW CONTROLLER
- EXISTING STEEL MAST ARM ASSEMBLY AND POLE
- NEW STEEL MAST ARM ASSEMBLY AND POLE
- EXISTING SIGNAL HEAD AND POST
- NEW SIGNAL HEAD AND POST
- EXISTING SIGNAL HEAD
- NEW SIGNAL HEAD WITH BACKPLATE
- EXISTING PEDESTRIAN HEAD
- NEW PEDESTRIAN HEAD
- PEDESTRIAN PUSHBUTTON
- EXISTING HANDHOLE
- NEW HANDHOLE
- NEW DOUBLE HANDHOLE
- NEW LUMINAIRE
- 5' / 4" CI — NEW GALVANIZED STEEL OR PVC CONDUIT
- UPPER NUMERAL INDICATES LENGTH
- "CI" INDICATES CONDUIT INSTALLED
- TRENCH OR PUSHED
- LOWER NUMERAL INDICATES SIZE AND TYPE
- VIDEO CAMERA DETECTION SYSTEM
- EMERGENCY VEHICLE PRIORITY SYSTEM

KISHWAUKEE @ HARRISON		
MAST ARM FOUNDATION, TYPE E		
MAST ARM LENGTH (FT)	DIAMETER (IN)	LENGTH (FT)
52	36	15
54	36	15
55	36	15
55	36	15
		60

REVISIONS	
NAME	DATE

ILLINOIS DEPARTMENT OF TRANSPORTATION

SCALE: VERT. HORIZ.

DATE

DRAWN BY

CHECKED BY

PLOT DATE = Mon Apr 30 10:38:48 2007
FILE NAME = c:\projects\c2185980\c185980sgnndgn
PLOT SCALE = 20.0000 ' / IN.
USER NAME = gramtpm

SIGNALS
HARRISON AVE