CONTRACT NO. 64450

F.A.P. RTE.	SECTION	COUNTY	TOTAL SHEETS	SHEET NO.
734	(4MFT)R	WINNEBAGO	353	244
STA.		TO STA.		
FED. ROAD DIST. NO.	ILLINOIS	FED. AID PROJECT		

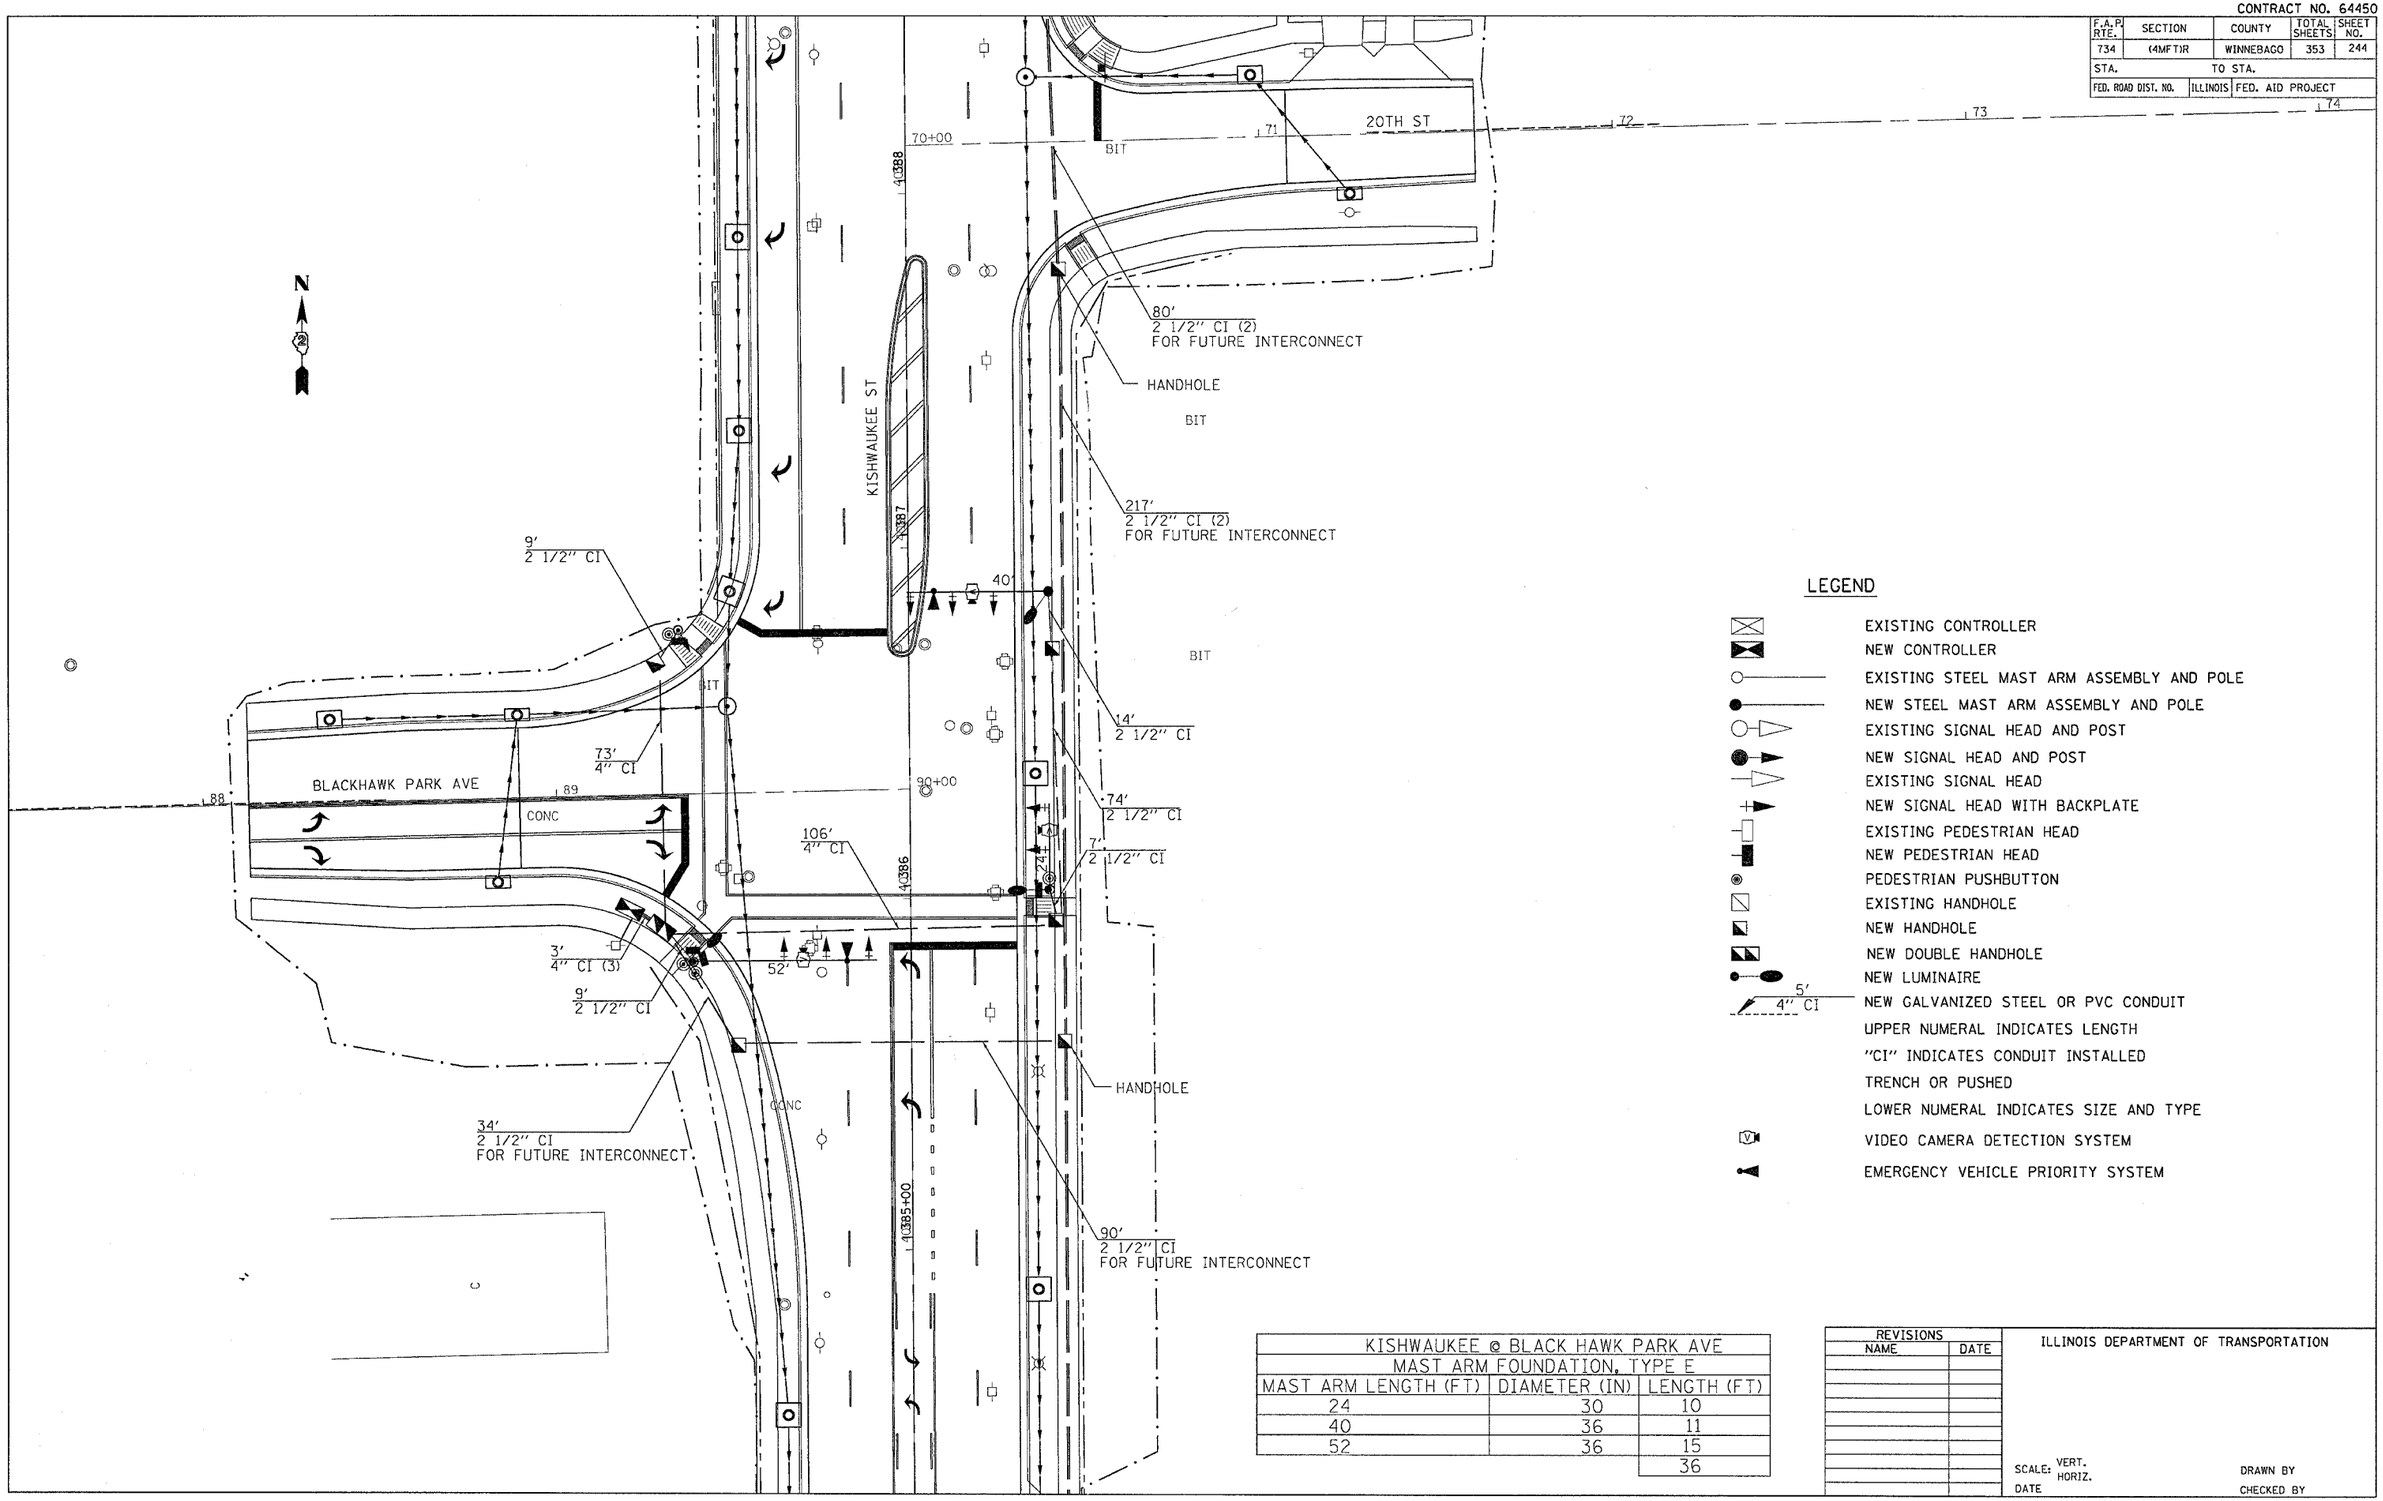

LEGEND

- EXISTING CONTROLLER
- NEW CONTROLLER
- EXISTING STEEL MAST ARM ASSEMBLY AND POLE
- NEW STEEL MAST ARM ASSEMBLY AND POLE
- EXISTING SIGNAL HEAD AND POST
- NEW SIGNAL HEAD AND POST
- EXISTING SIGNAL HEAD
- NEW SIGNAL HEAD WITH BACKPLATE
- EXISTING PEDESTRIAN HEAD
- NEW PEDESTRIAN HEAD
- PEDESTRIAN PUSHBUTTON
- EXISTING HANDHOLE
- NEW HANDHOLE
- NEW DOUBLE HANDHOLE
- NEW LUMINAIRE
- 5' 4" CI — NEW GALVANIZED STEEL OR PVC CONDUIT
- UPPER NUMERAL INDICATES LENGTH
- "CI" INDICATES CONDUIT INSTALLED
- TRENCH OR PUSHED
- LOWER NUMERAL INDICATES SIZE AND TYPE
- VIDEO CAMERA DETECTION SYSTEM
- EMERGENCY VEHICLE PRIORITY SYSTEM

KISHWAUKEE @ BLACK HAWK PARK AVE		
MAST ARM FOUNDATION, TYPE E		
MAST ARM LENGTH (FT)	DIAMETER (IN)	LENGTH (FT)
24	30	10
40	36	11
52	36	15
		36

REVISIONS	
NAME	DATE

ILLINOIS DEPARTMENT OF TRANSPORTATION

SCALE: VERT. HORIZ.

DATE

DRAWN BY

CHECKED BY

PLOT DATE = Mon Apr 30 10:38:50 2007
FILE NAME = a:\projects\p216890\a16890sgn.dgn
PLOT SCALE = 20.0000 ' / IN.
USER NAME = grentpm

SIGNALS

BLACKHAWK & 20TH AVE