CONTRACT NO. 64450

F.A.P RTE.	SECTION	COUNTY	TOTAL SHEETS	SHEET NO.
734	(4MFT)R	WINNEBAGO	353	297
STA. 369+75.00		TO STA. 371+00.00		
FED. ROAD DIST. NO.	ILLINOIS	FED. AID PROJECT		

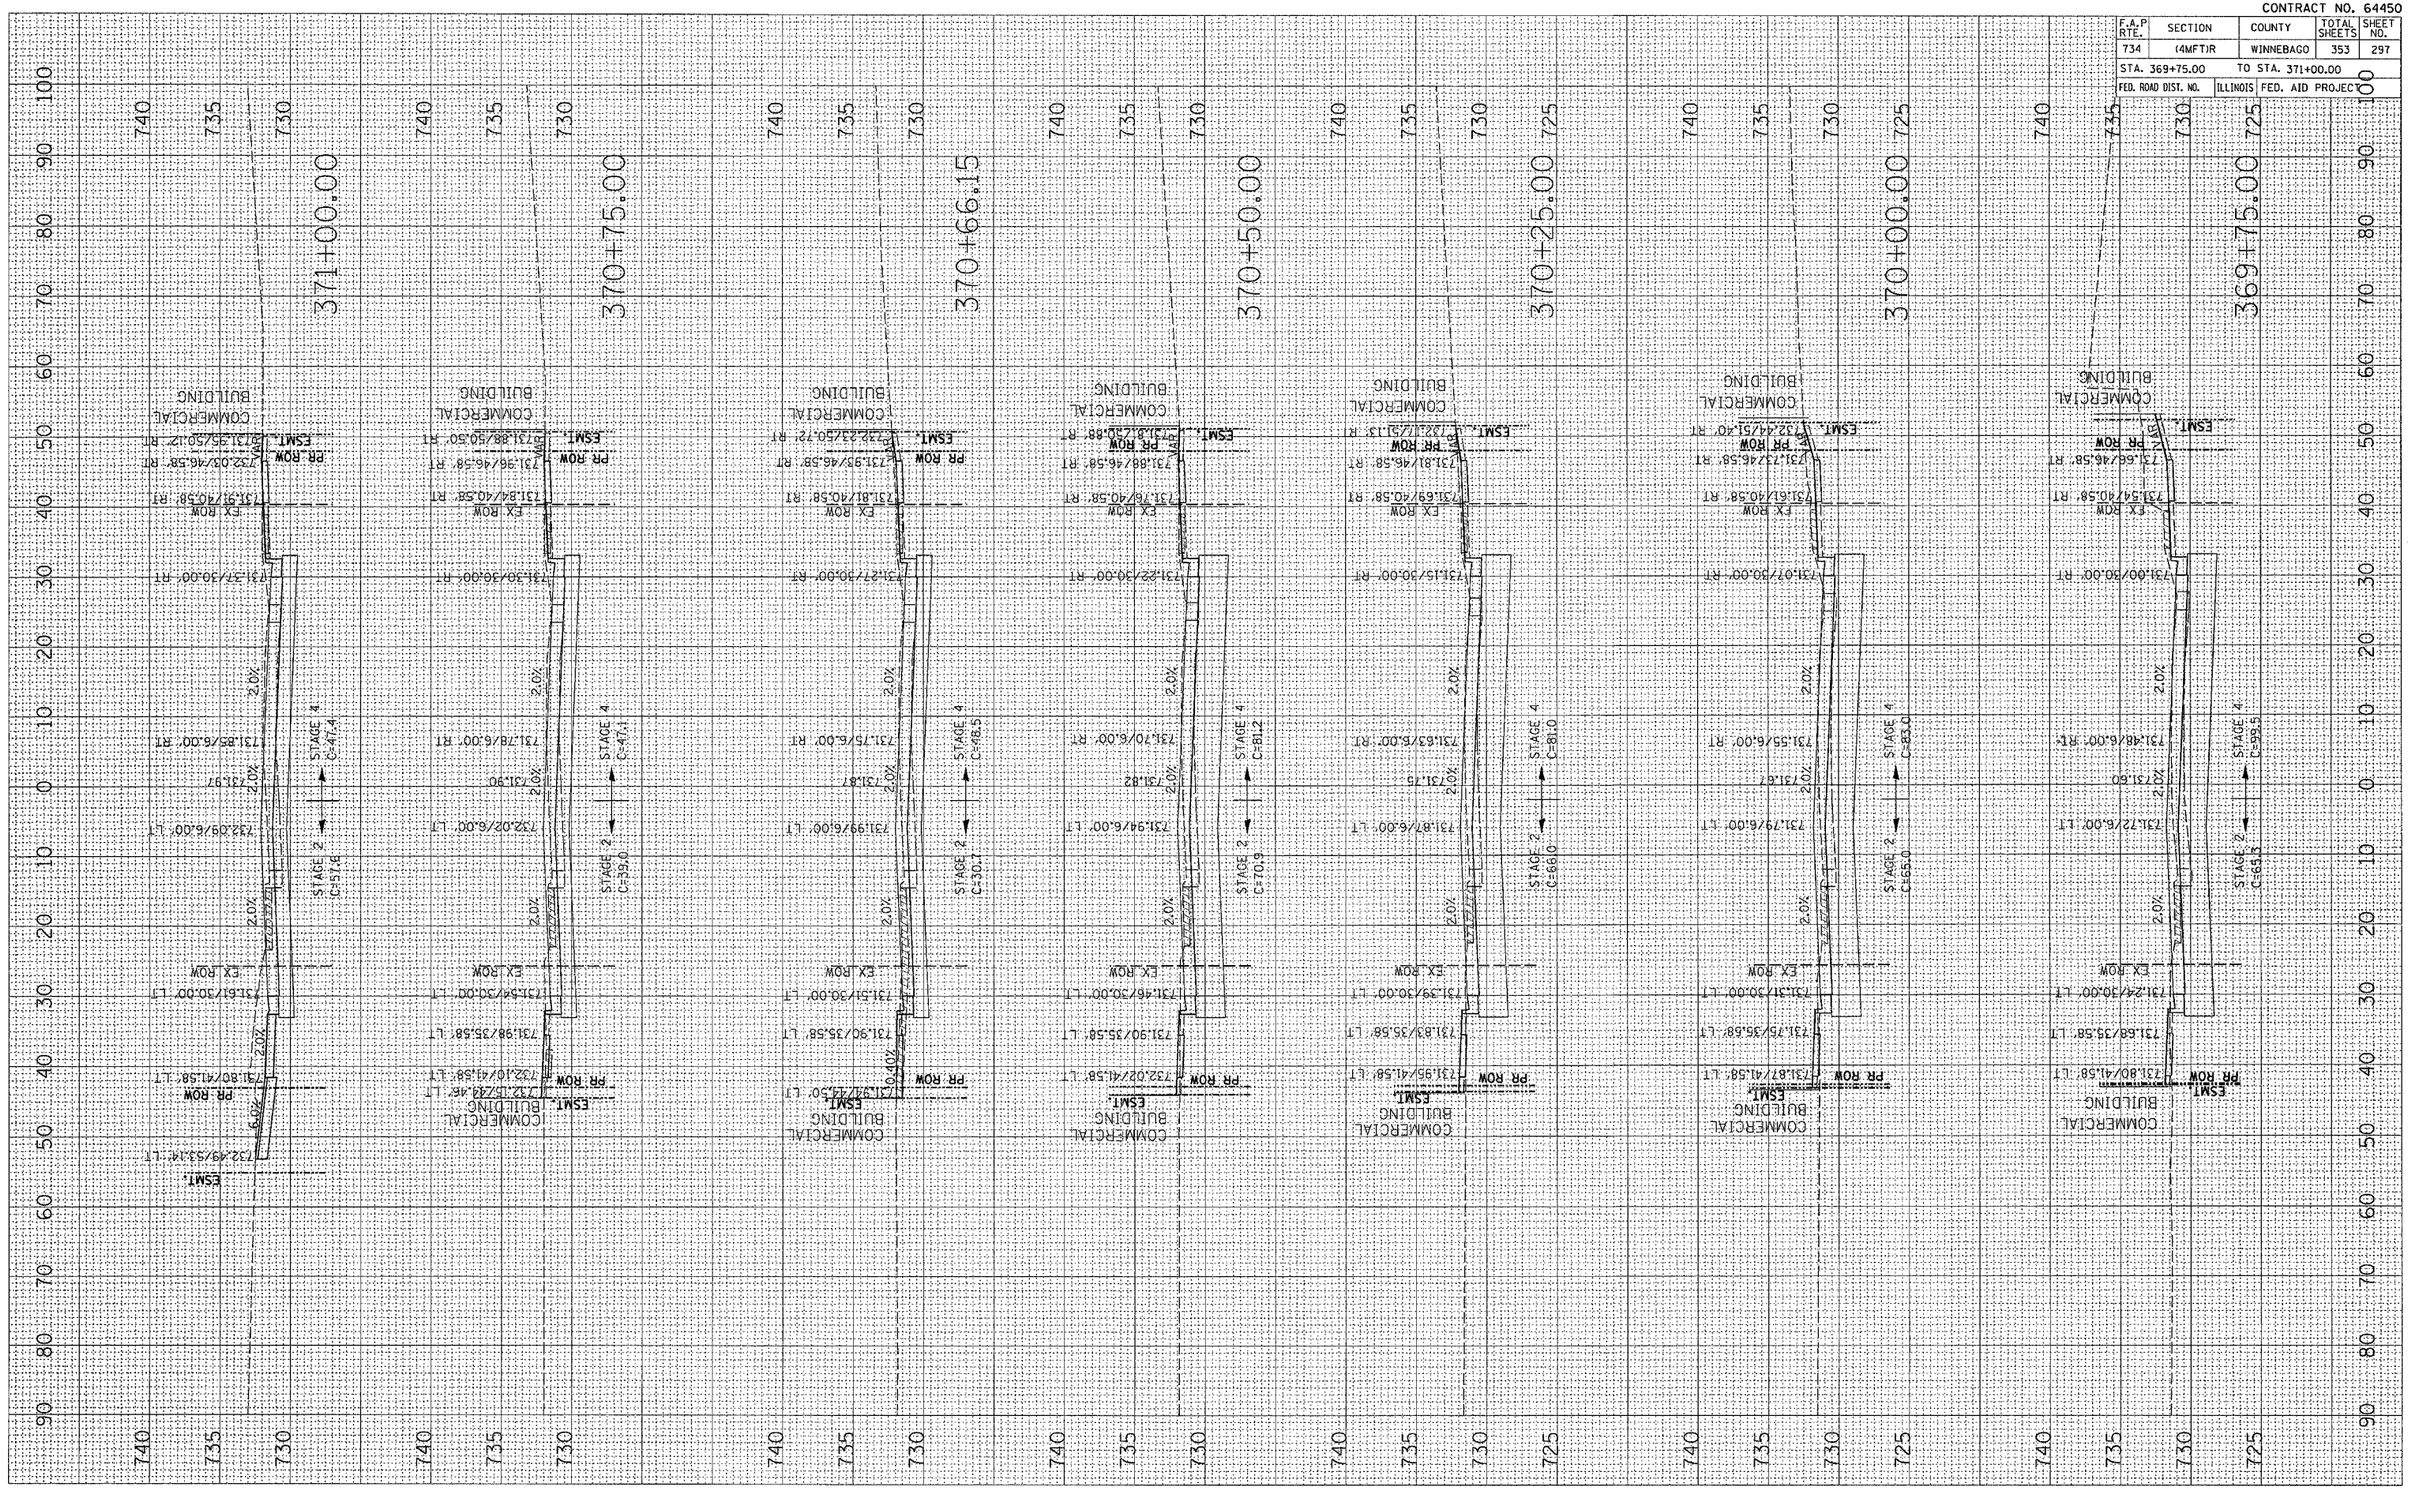

X-SECTIONS IL 251

FINAL SURVEY		BY	DATE
NOTE BOOK NO.	SURVEYED		
	PLOTTED		
	TEMPLATE		
	AREAS		
	AREAS CHECKED		

ORIGINAL SURVEY		BY	DATE
NOTE BOOK NO.	SURVEYED		
	PLOTTED		
	TEMPLATE		
	AREAS		
	AREAS CHECKED		

PLOT DATE = Fri Apr 27 09:18:52 2007
FILE NAME = c:\pwworking\d1698\d1698ma1.dgn
PLOT SCALE = 10.0000 ' / IN.
USER NAME = grentpm