CONTRACT NO. 64450

F.A.P RTE.	SECTION	COUNTY	TOTAL SHEETS	SHEET NO.
734	(4WFTJR	WINNEBAGO	353	313
STA. 390+71.32		TO STA. 391+25.00		
FED. ROAD DIST. NO.	ILLINOIS	FED. AID PROJECT		

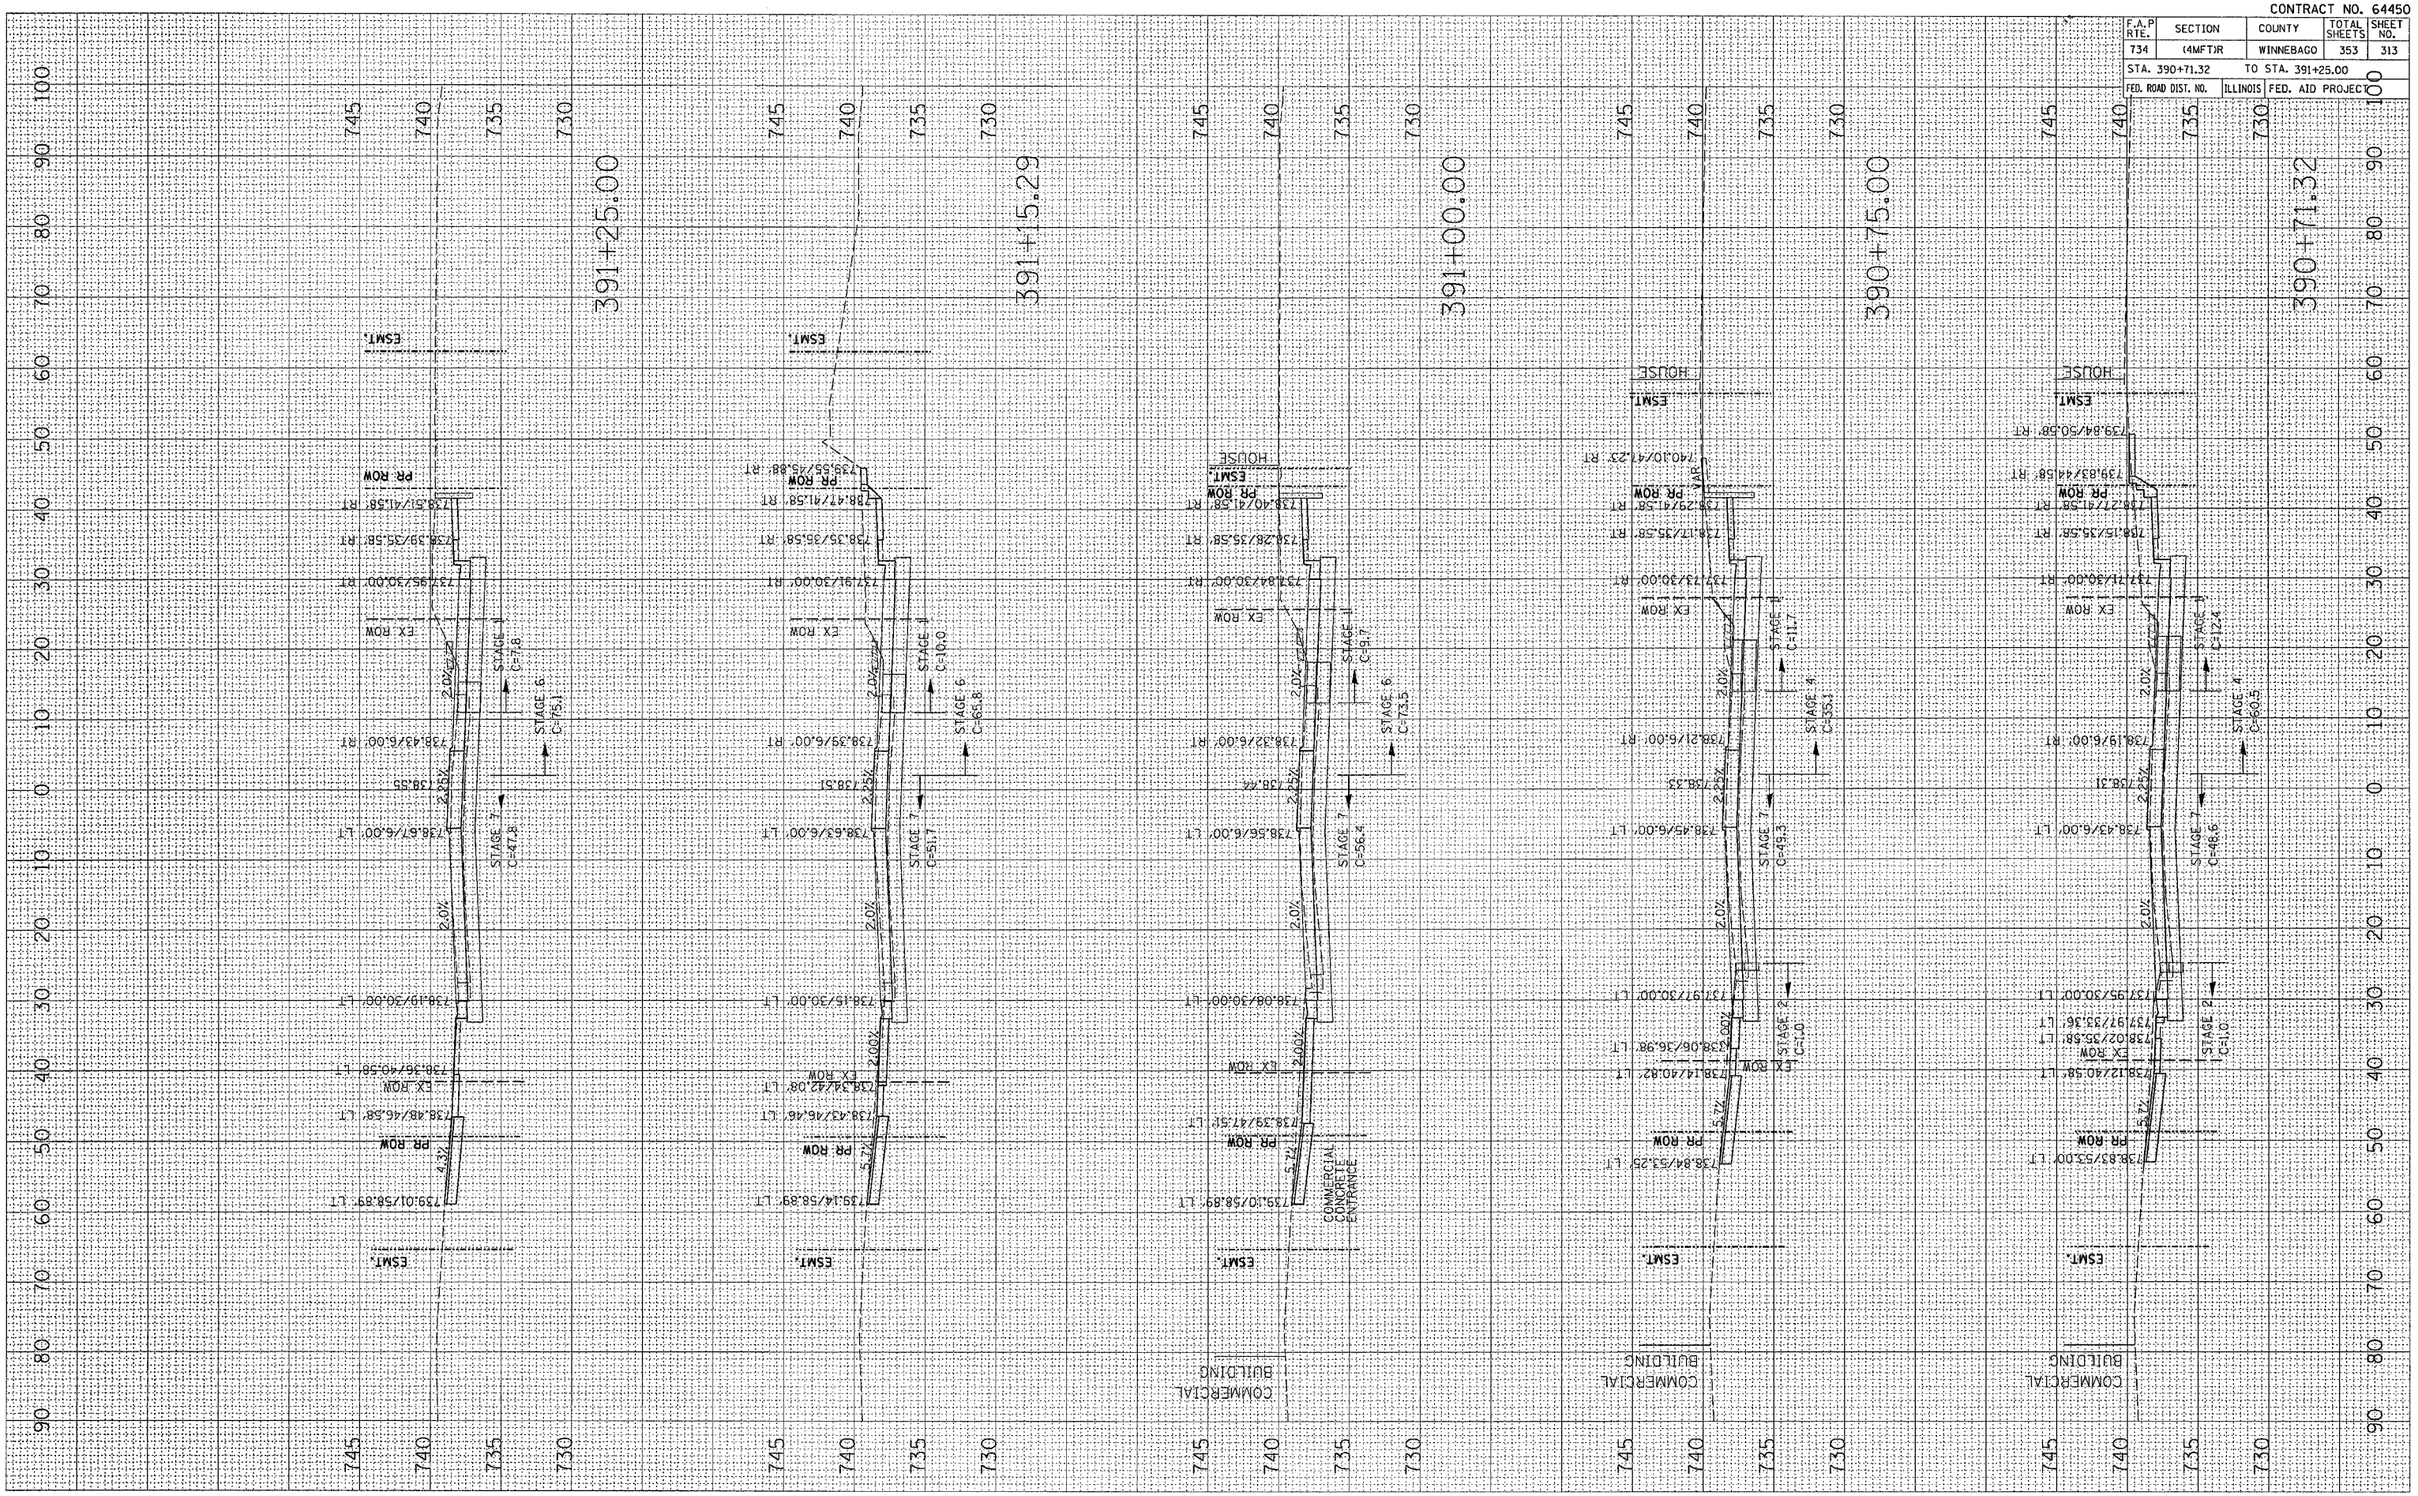

FINAL SURVEY — NOTE BOOK — NO.

	BY	DATE
SURVEYED		
PLOTTED		
TEMPLATE		
AREAS		
AREAS CHECKED		

ORIGINAL SURVEY — NOTE BOOK — NO.

	BY	DATE
SURVEYED		
PLOTTED		
TEMPLATE		
AREAS		
AREAS CHECKED		

PLOT DATE = Fri Apr 27 07:51:03 2007
FILE NAME = c:\projects\pc16890\dl5890xsn1.dgn
DGN FILE = pc16890 / IN.
USER NAME = gronqun

X-SECTIONS IL 251