CONTRACT NO. 64450

F.A.P RTE.	SECTION	COUNTY	TOTAL SHEETS	SHEET NO.
734	(4MFT)R	WINNEBAGO	353	335

STA. 120+50.000 TO STA. 121+00.000

FED. ROAD DIST. NO.	ILLINOIS	FED. AID PROJECT

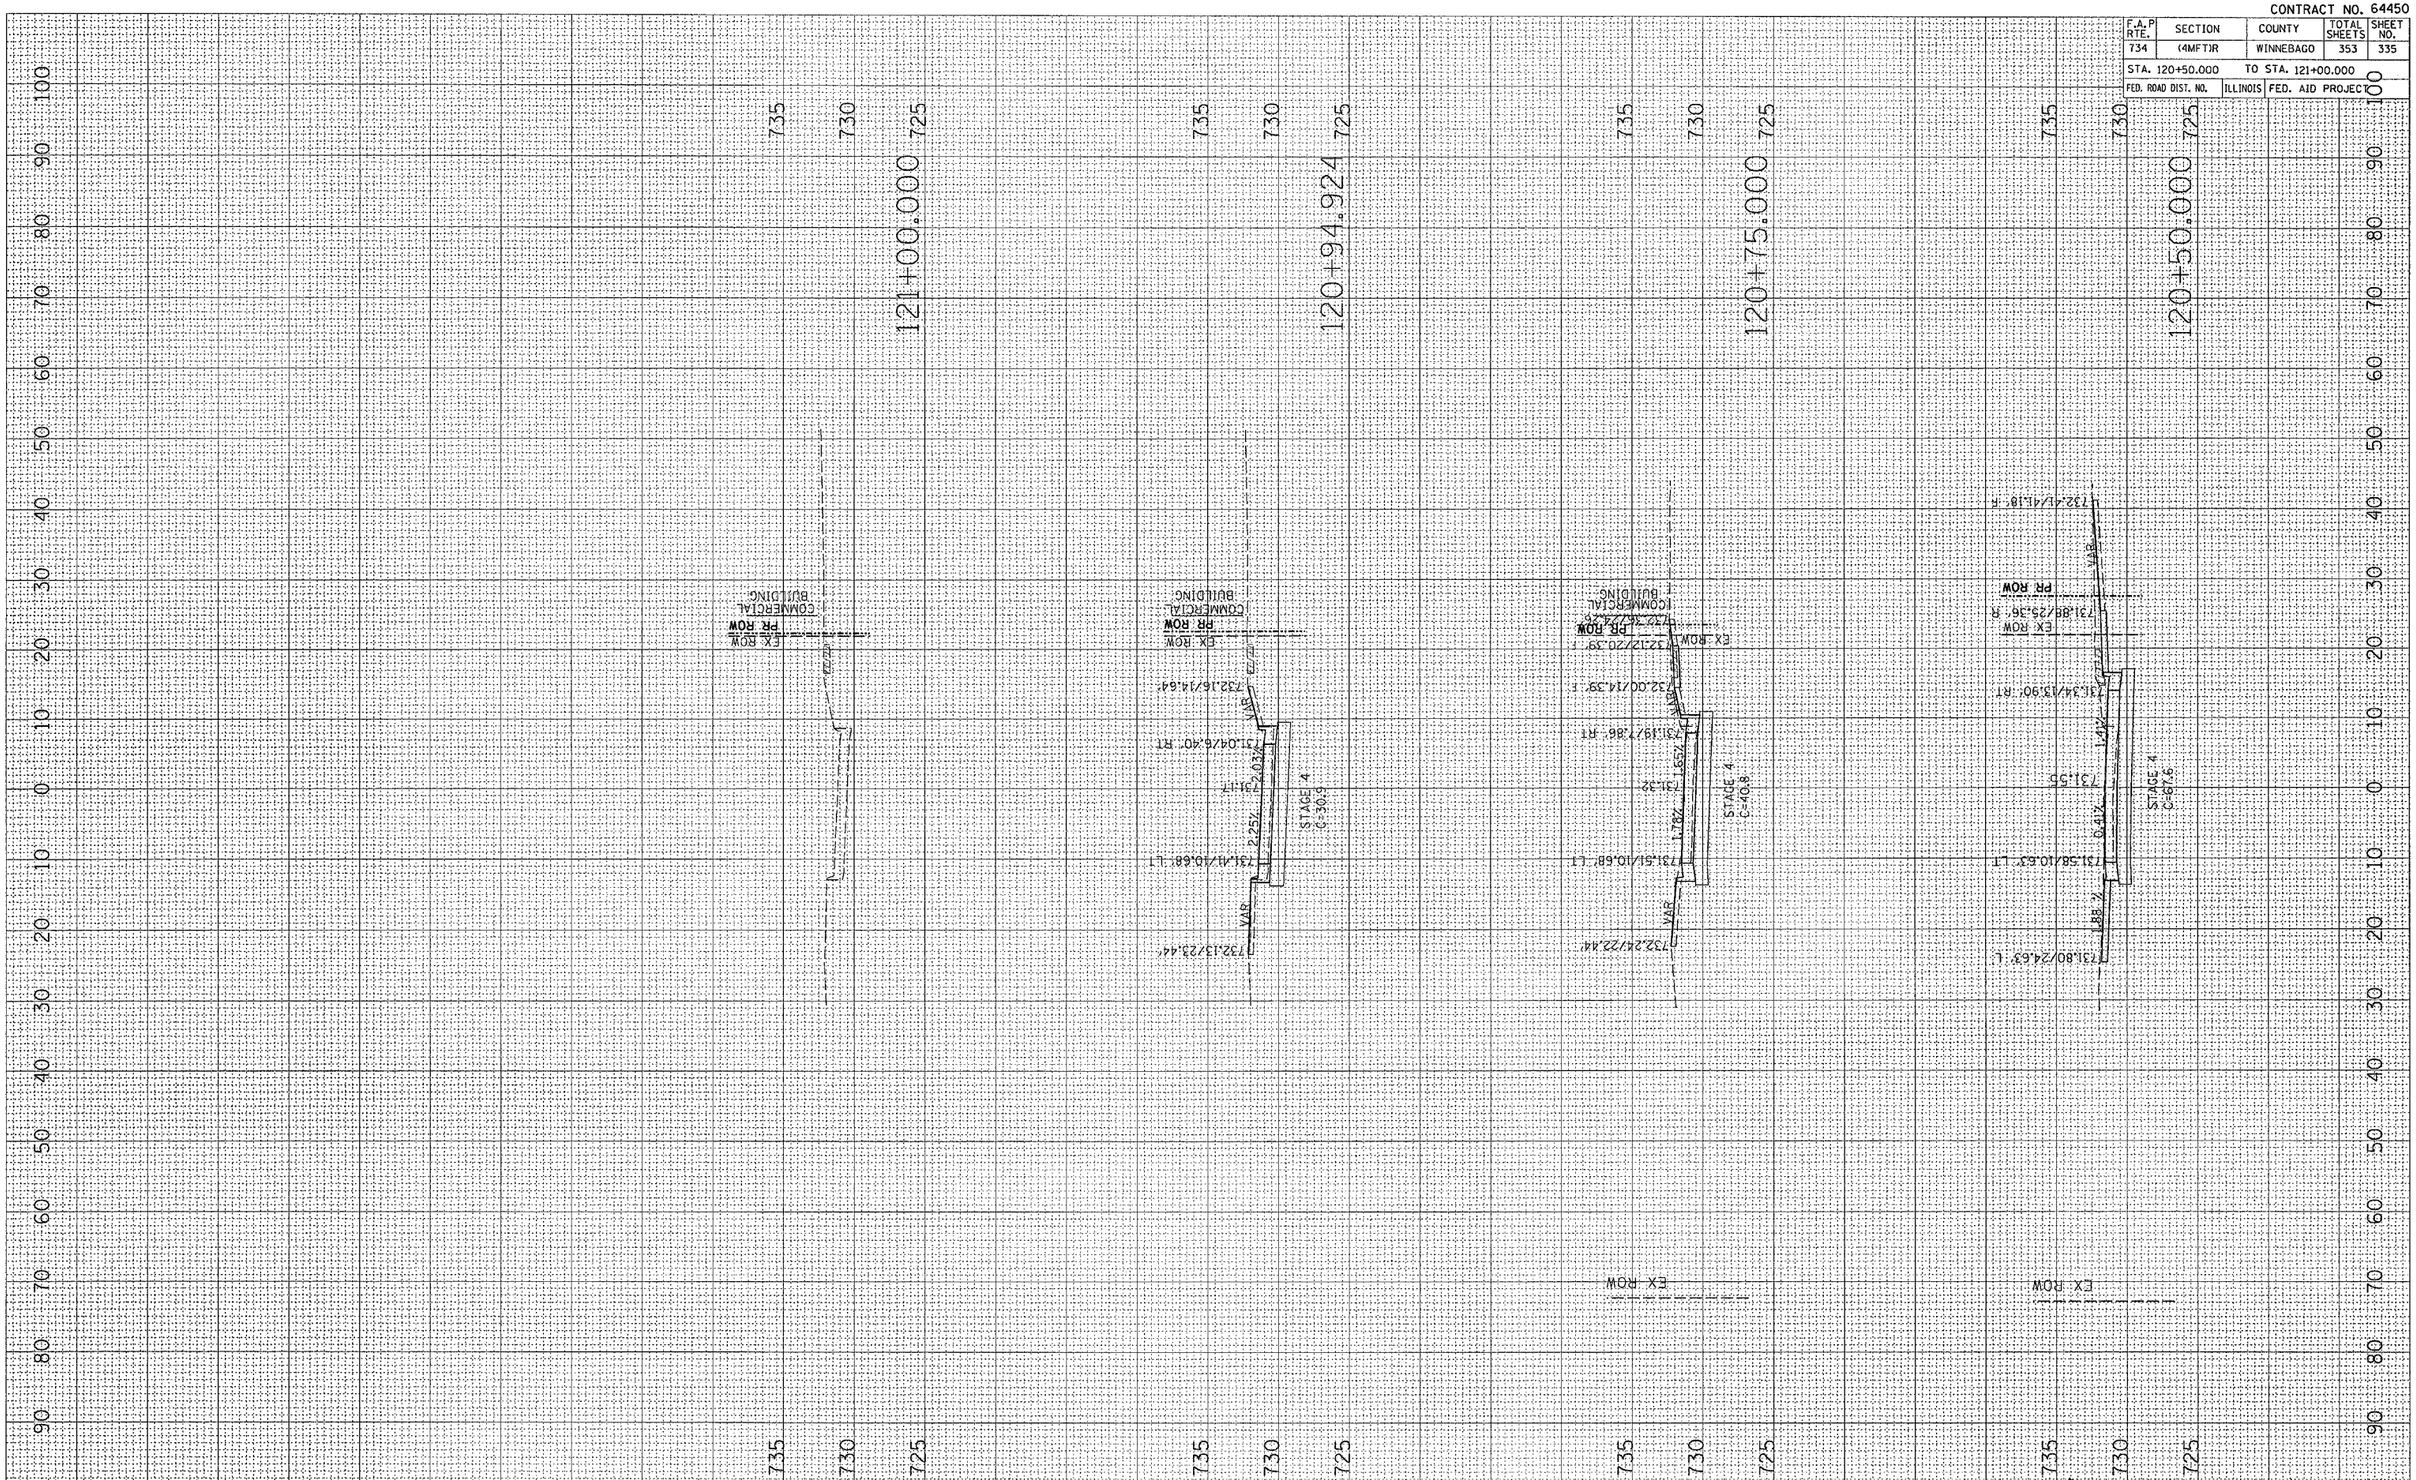

22ND AVE (EB)

FINAL SURVEY
NOTE BOOK NO.
SURVEYED
PLOTTED
TEMPLATE
AREAS
AREAS CHECKED
BY
DATE

ORIGINAL SURVEY
NOTE BOOK NO.
SURVEYED
PLOTTED
TEMPLATE
AREAS
AREAS CHECKED
BY
DATE

PLOT DATE = Fri Apr 27 09:15:52 2007
FILE NAME = c:\projects\p216890\d16890xsht1.dgn
PLOT SCALE = 10.0000 ' / IN.
USER NAME = grantpm