CONTRACT NO. 64560

F.A.P RTE.	SECTION	COUNTY	TOTAL SHEETS	SHEET NO.
*	**	CARROLL	548	105
STA.		TO STA.		
FED. ROAD DIST. NO.	ILLINOIS	FED. AID PROJECT		

* ROUTE 17 (US 52 / IL 64)
** (1,2)RS & (3-1)RS-1

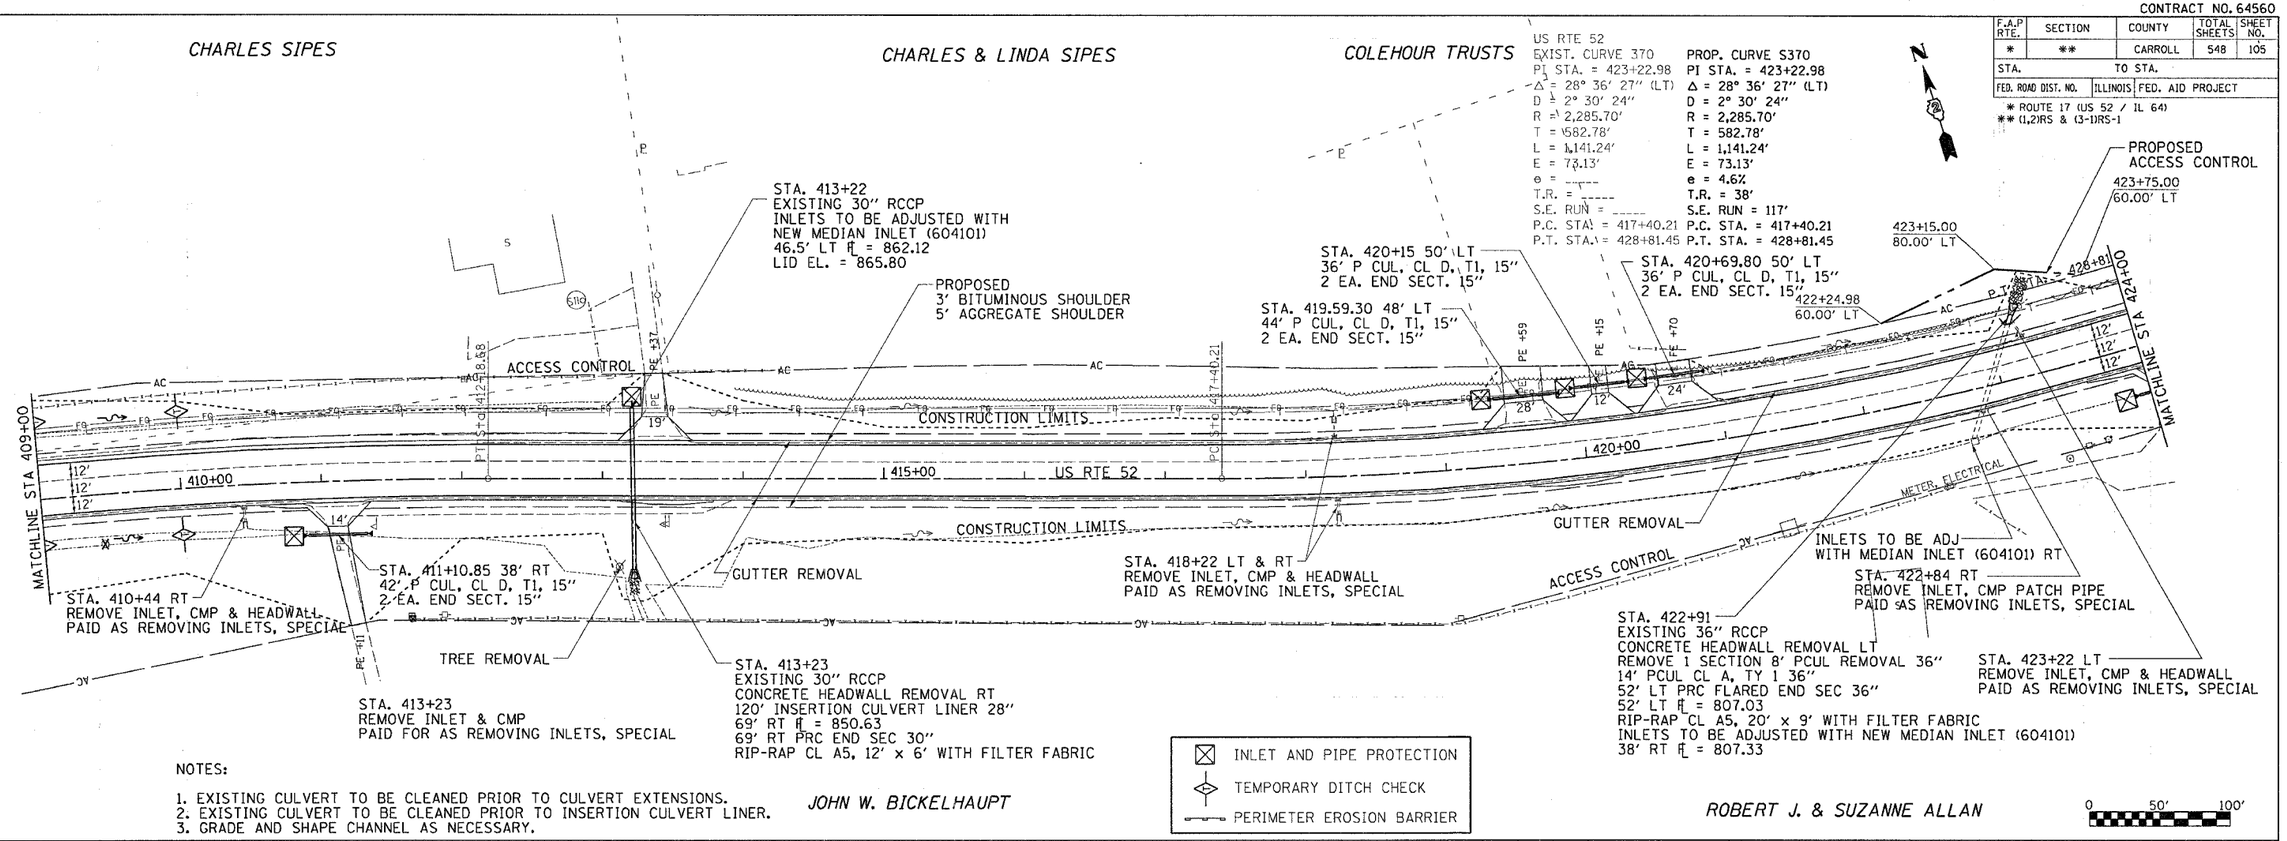

NOTES:

1. EXISTING CULVERT TO BE CLEANED PRIOR TO CULVERT EXTENSIONS.
2. EXISTING CULVERT TO BE CLEANED PRIOR TO INSERTION CULVERT LINER.
3. GRADE AND SHAPE CHANNEL AS NECESSARY.

- INLET AND PIPE PROTECTION
- TEMPORARY DITCH CHECK
- PERIMETER EROSION BARRIER

PLAN: SURVEYED / PLOTTED / ALIGNMENT CHECKED / PLAN FILE NAME / NOTE BOOK NO. / BY / DATE

PROFILE: SURVEYED / PLOTTED / GRADES CHECKED / B.M. NOTED / CROSSVIEWS / DITAYNS CHPKD / NOTE BOOK NO. / BY / DATE

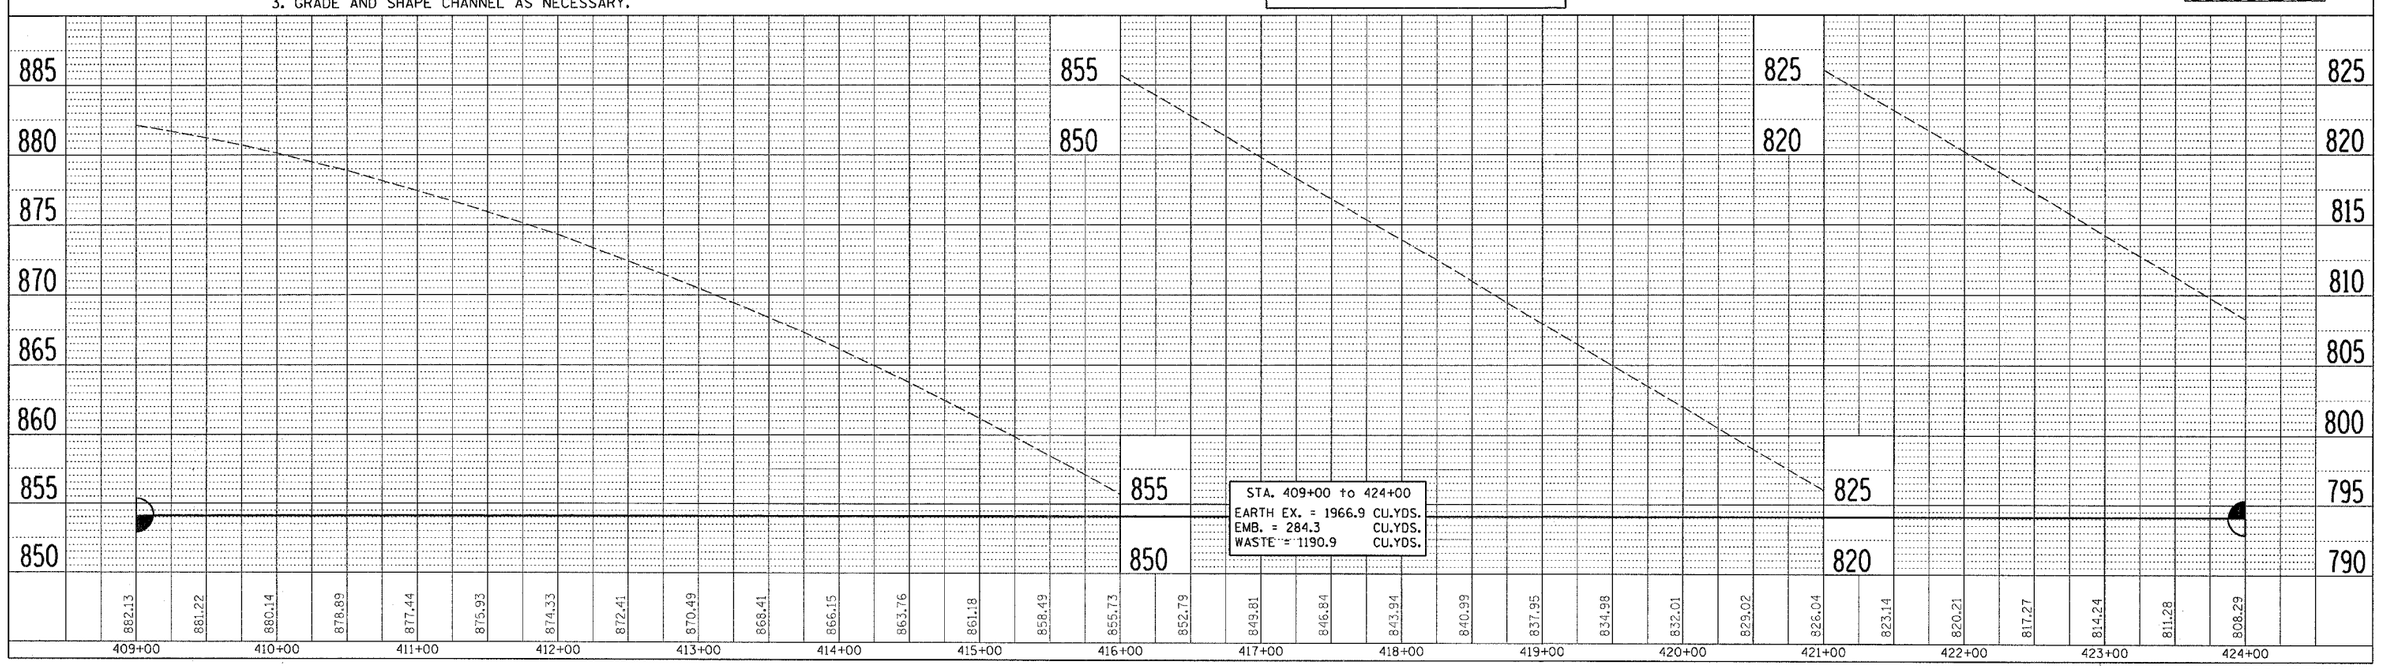

DATE-TIME
DGN-SPEC
*REF
*REF
*REF
*REF

US RTE 52